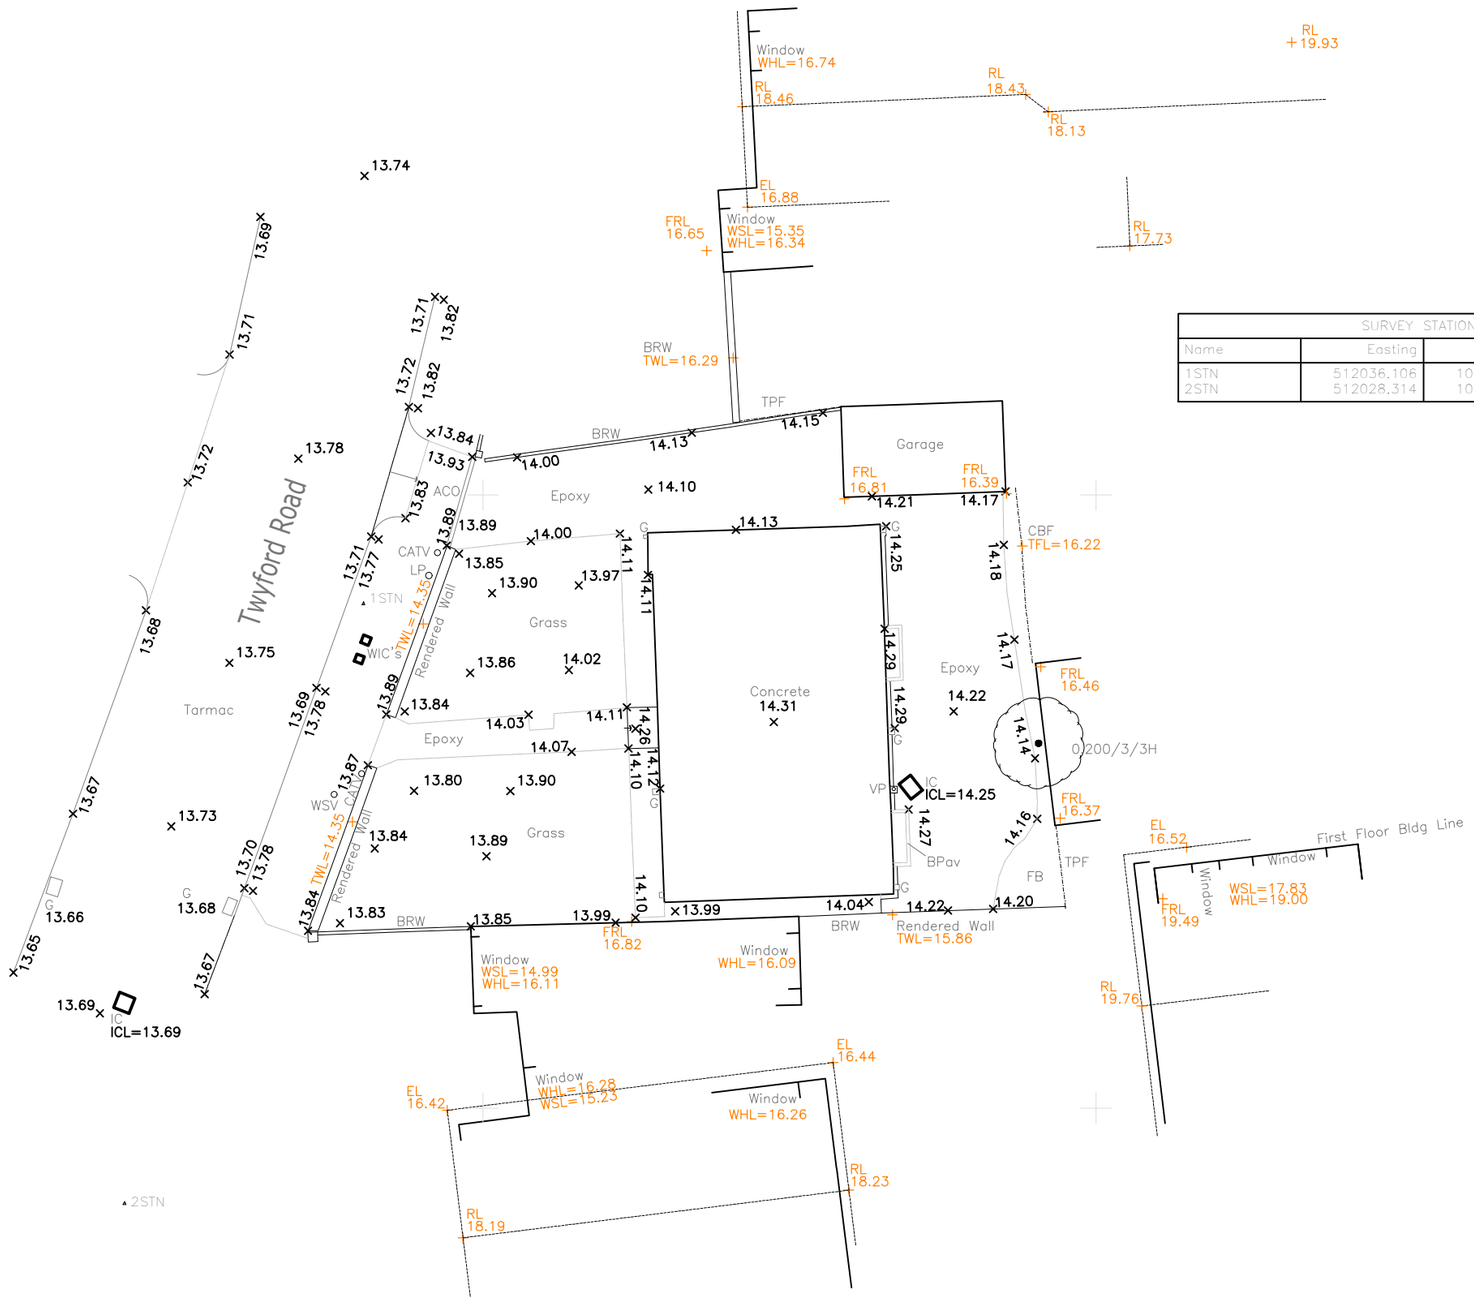


SURVEY STATIONS			
Name	Easting	Northing	Height
1STN	512036.106	104916.457	13.803
2STN	512028.314	104896.899	13.742

NOTES

DO NOT SCALE OFF THIS DRAWING, EXCEPT FOR PLANNING PURPOSES
CHECK ALL DIMENSIONS ON SITE BEFORE ANY WORK IS COMMENCED
ALL GOODS MATERIALS AND WORKMANSHIP MUST CONFORM WITH CURRENT BUILDING REGULATIONS, BRITISH STANDARDS AND CODES OF PRACTICE
COPYRIGHT OF THIS DRAWING IS RETAINED BY THE ARCHITECT AND IT MUST NOT BE REPRODUCED WITHOUT WRITTEN CONSENT

REV	DATE	BY	AMENDMENT

folkes architects
The Old Forge
6 Church Street
Storrington
West Sussex
RH20 4LA
t. 01903 868629
info@folkesarchitects.co.uk

CLIENT
Mr T Wilson

JOB TITLE
New Dwellings
14 Twyford Avenue
Durrington
Worthing
BN13 2NP

DRAWING TITLE
Topographical Survey

DRAWING STATUS
SURVEY
NOT FOR CONSTRUCTION USE UNLESS STATED AS 'CONSTRUCTION'

DATE	SCALE	DRAWN BY	CHECKED BY
Jan 2026	1:200@A3	KD	BH

JOB NO.	DRAWING NO.	REVISION
25077	1.01	/