


Existing South 1:100

East

West

North

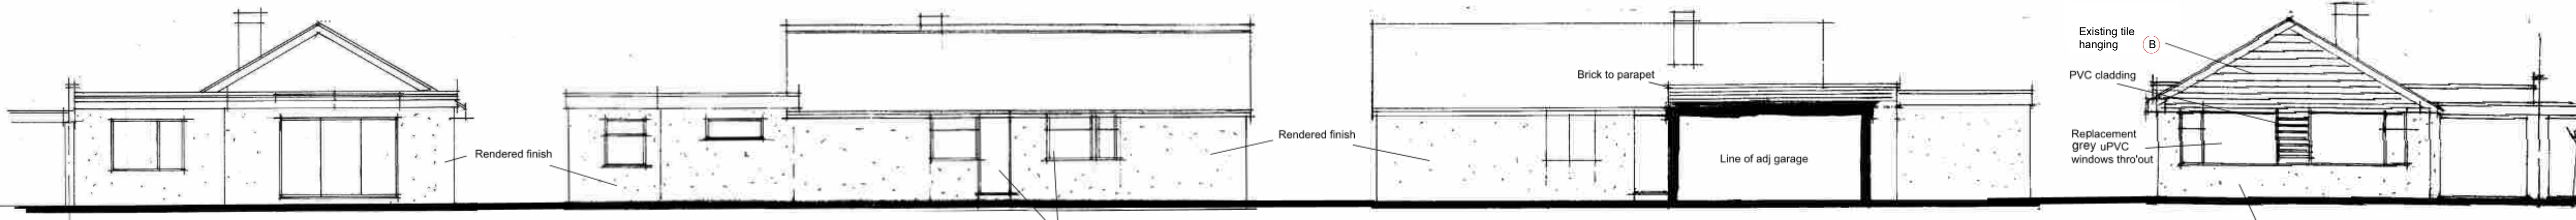

Proposed South 1:100


East

West


North




Site plan 1:1250

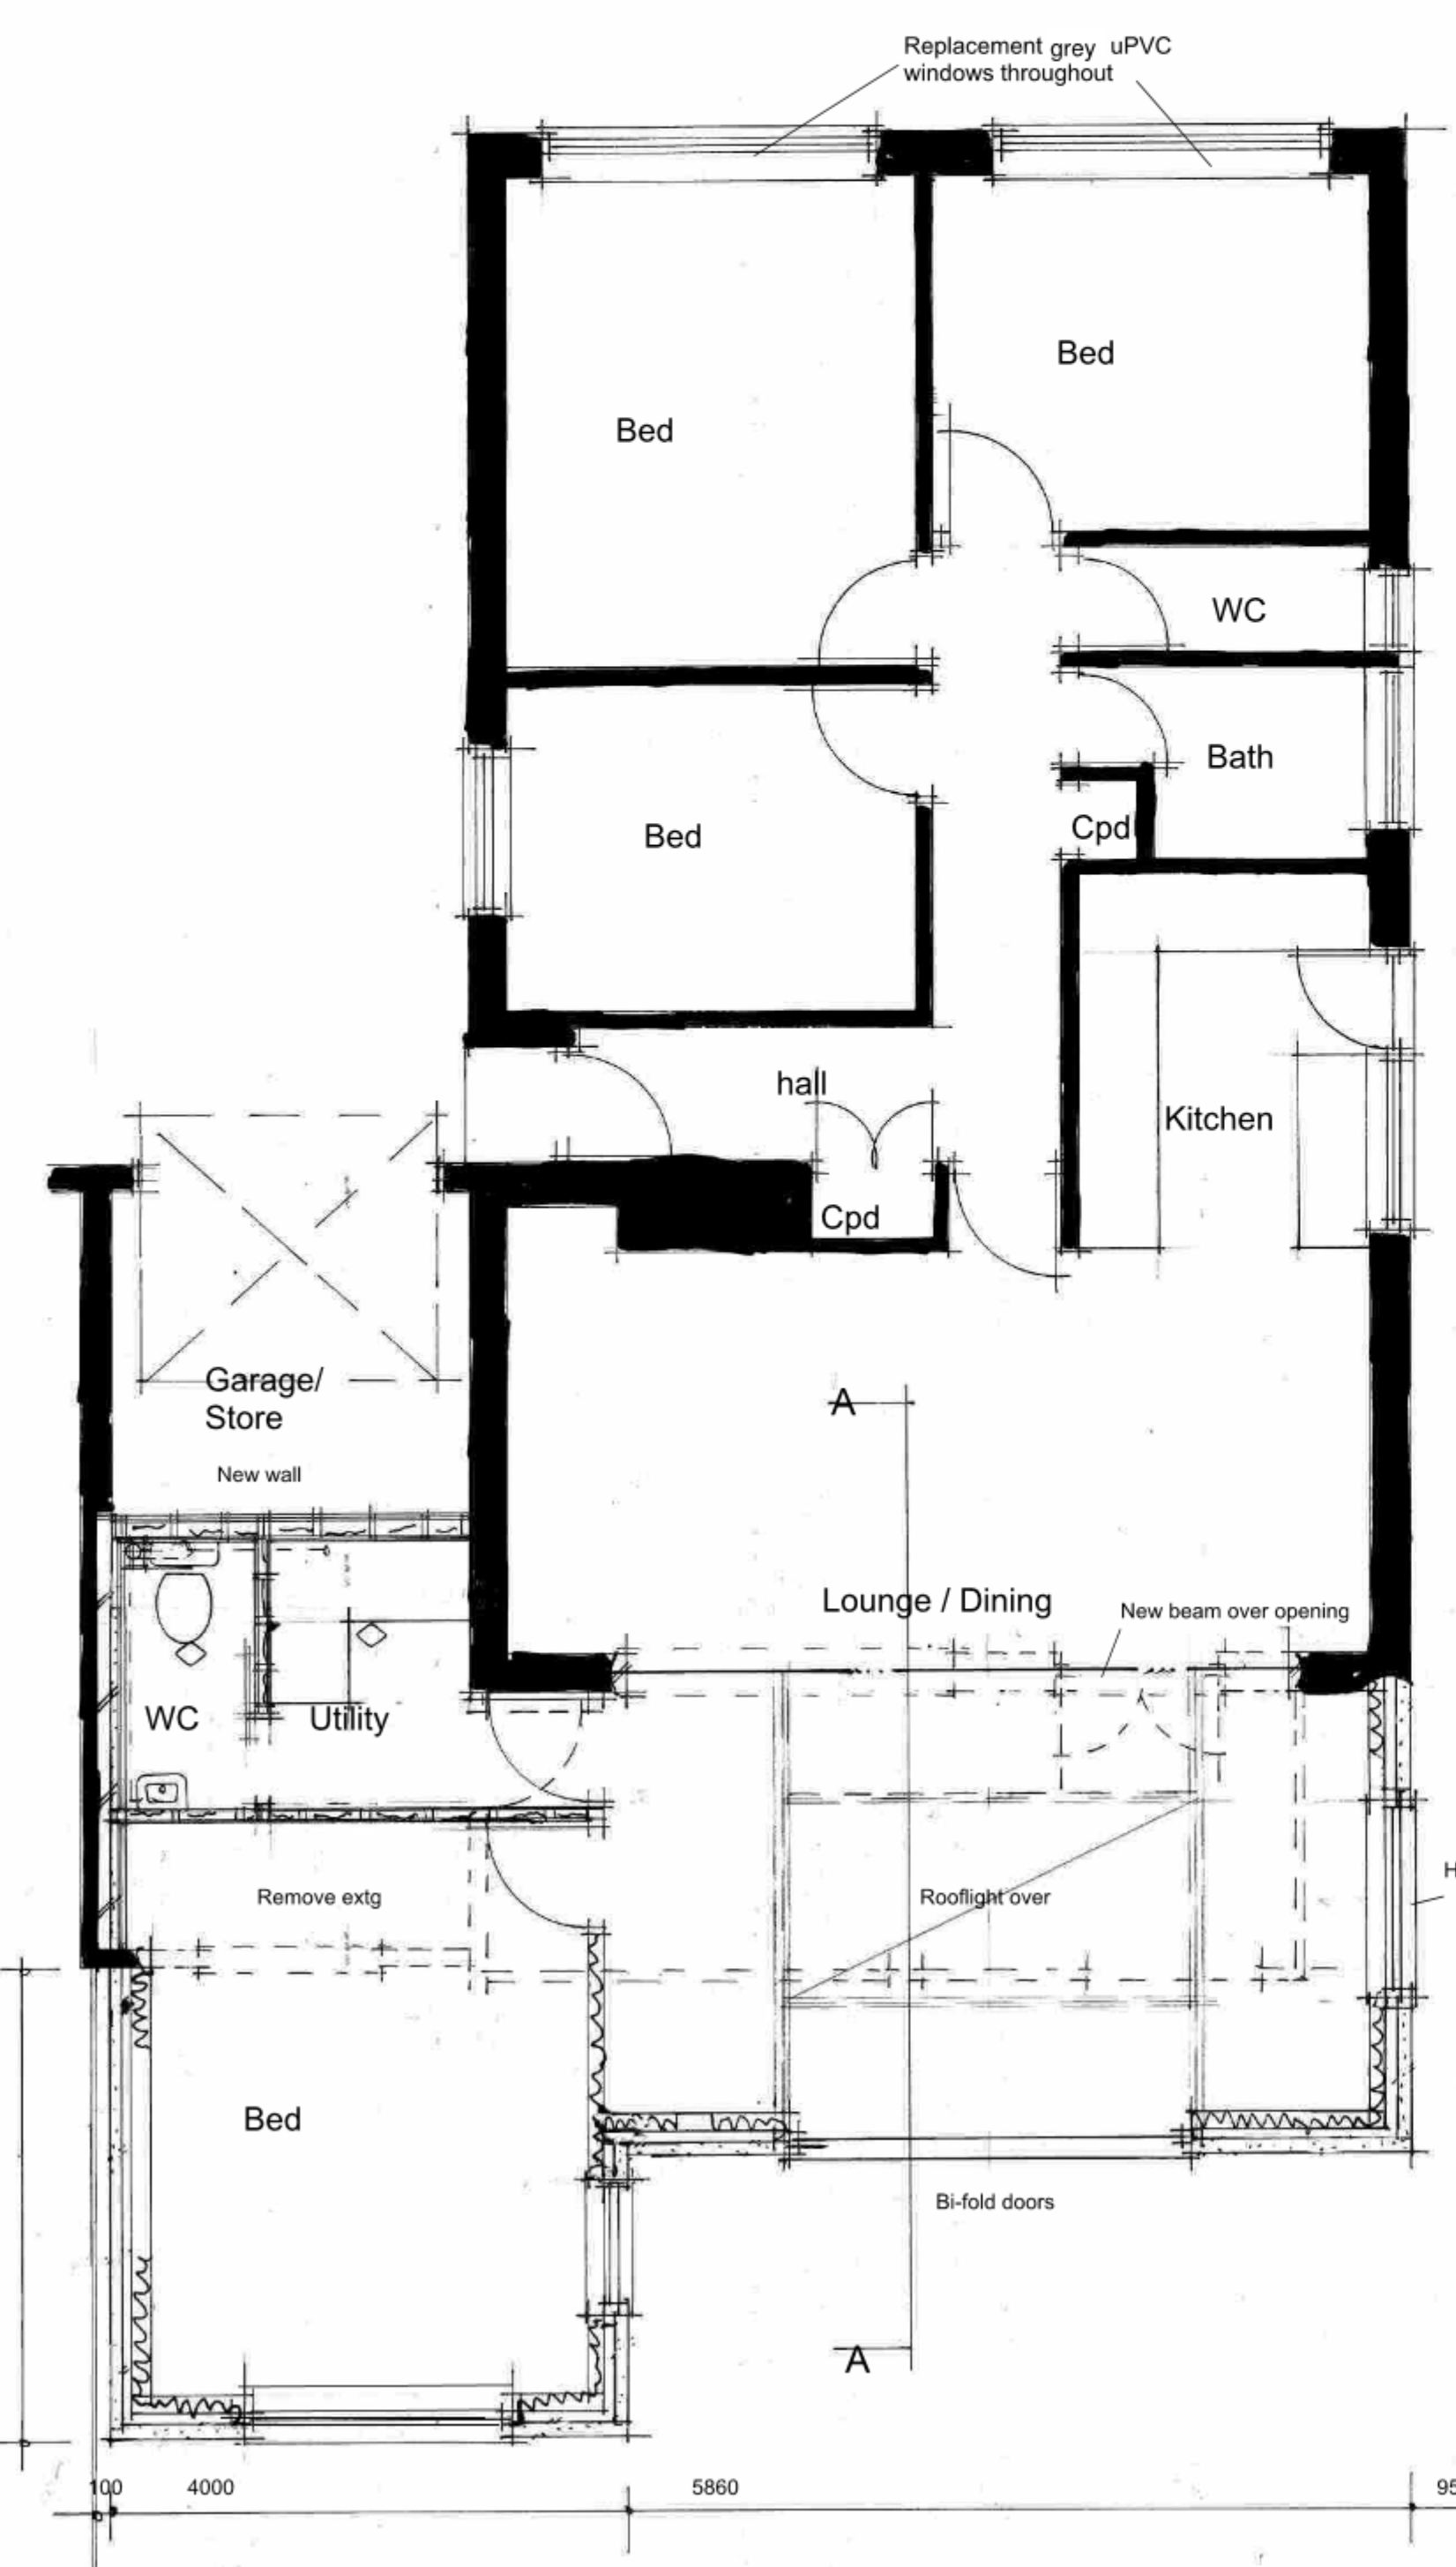


Plan 1:50

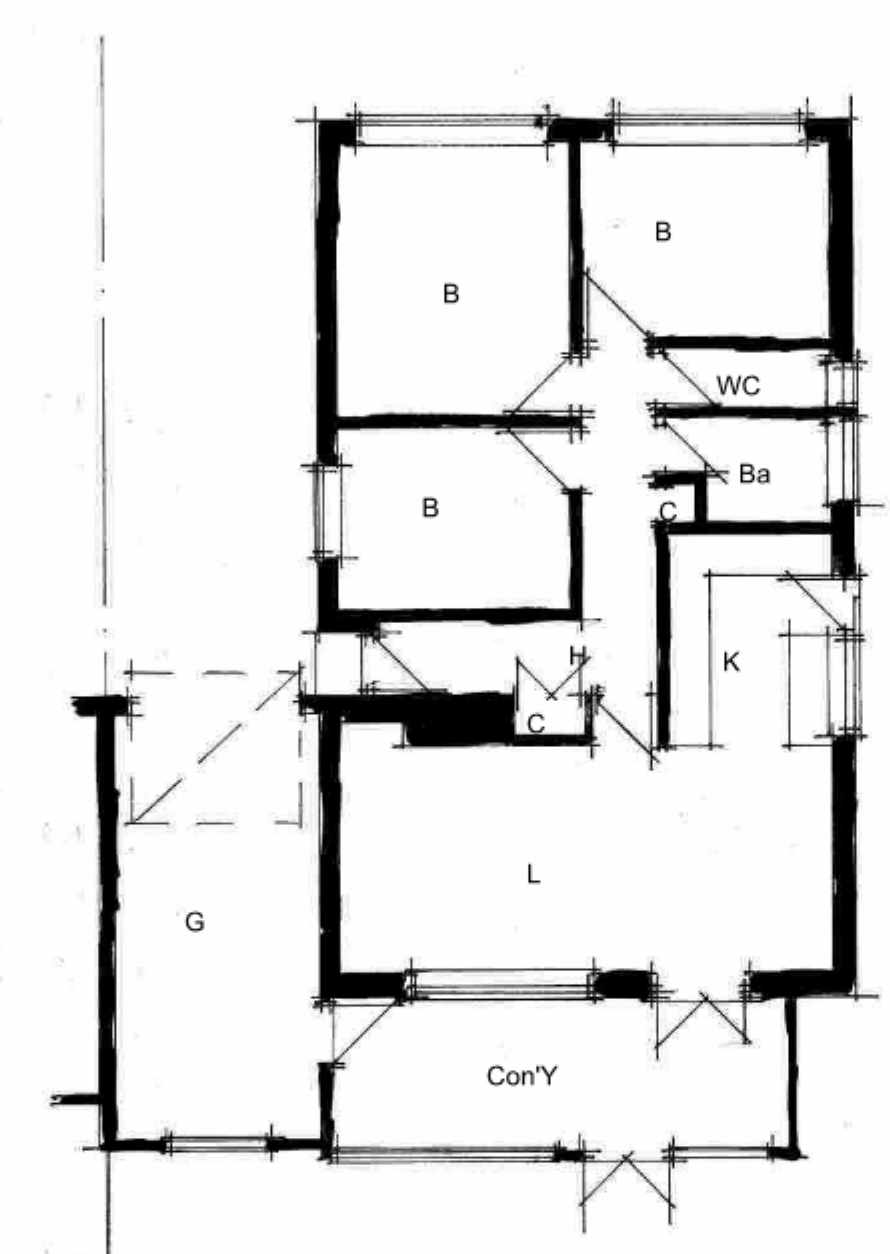


Existing plan 1:100

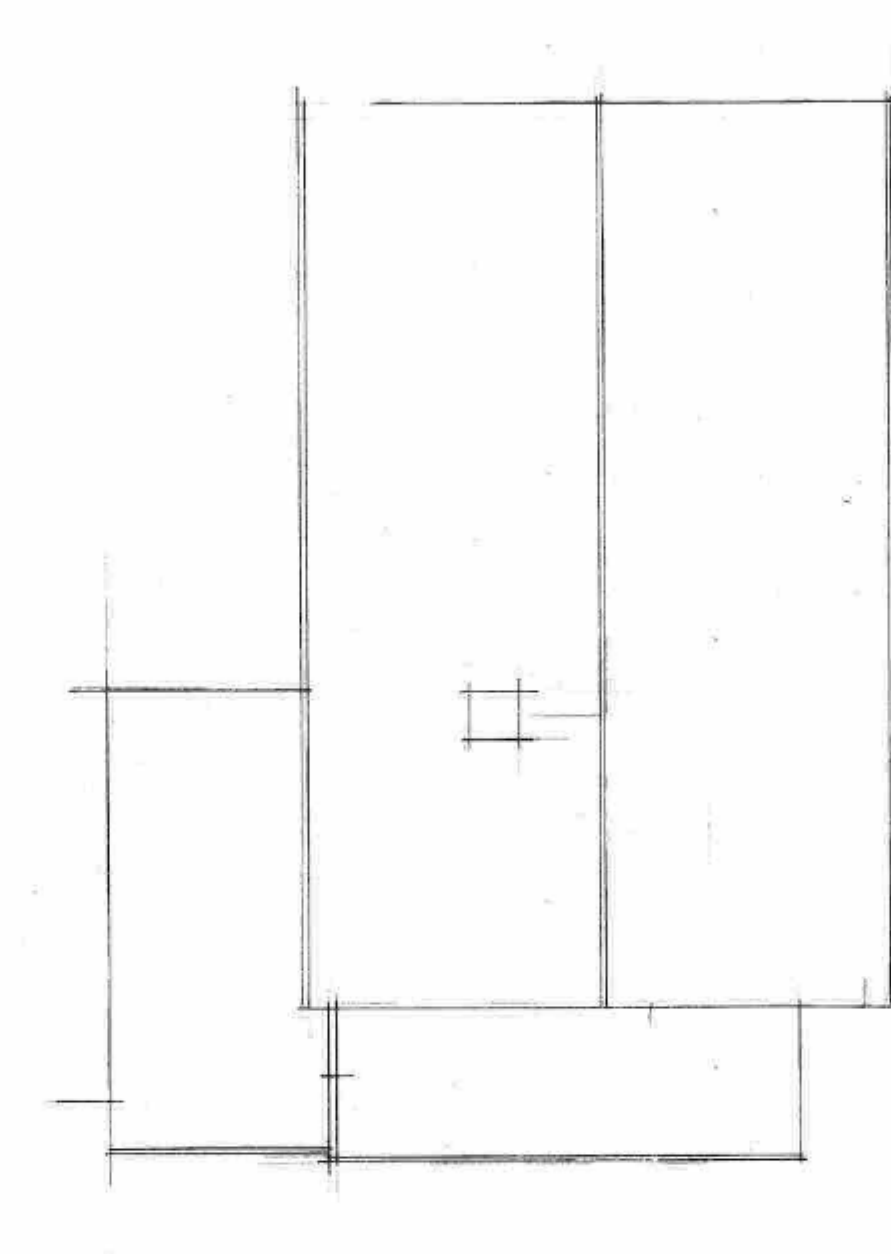



Existing roof 1:100

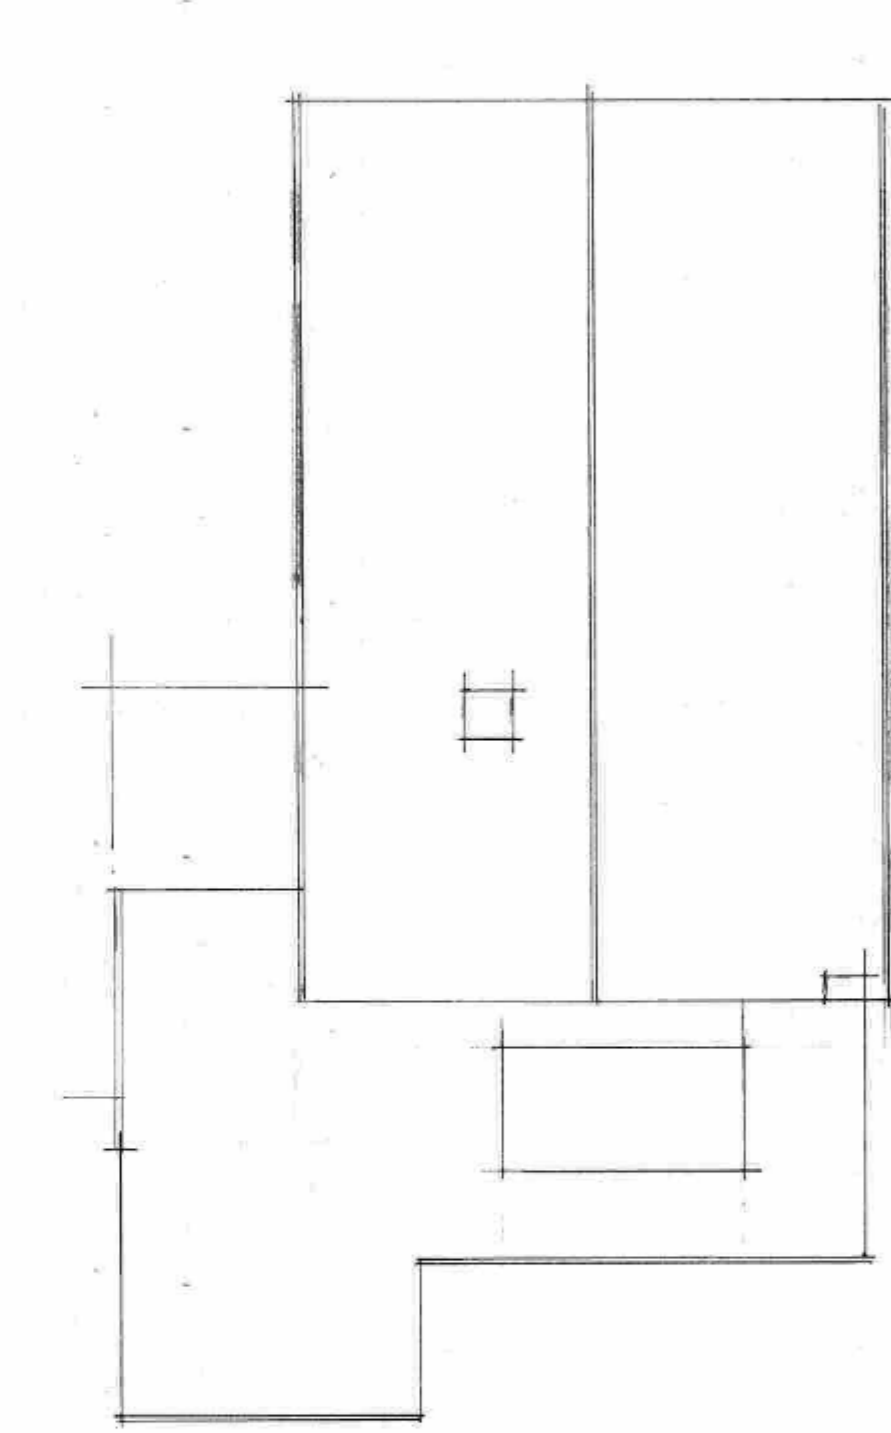

Proposed roof 1:100

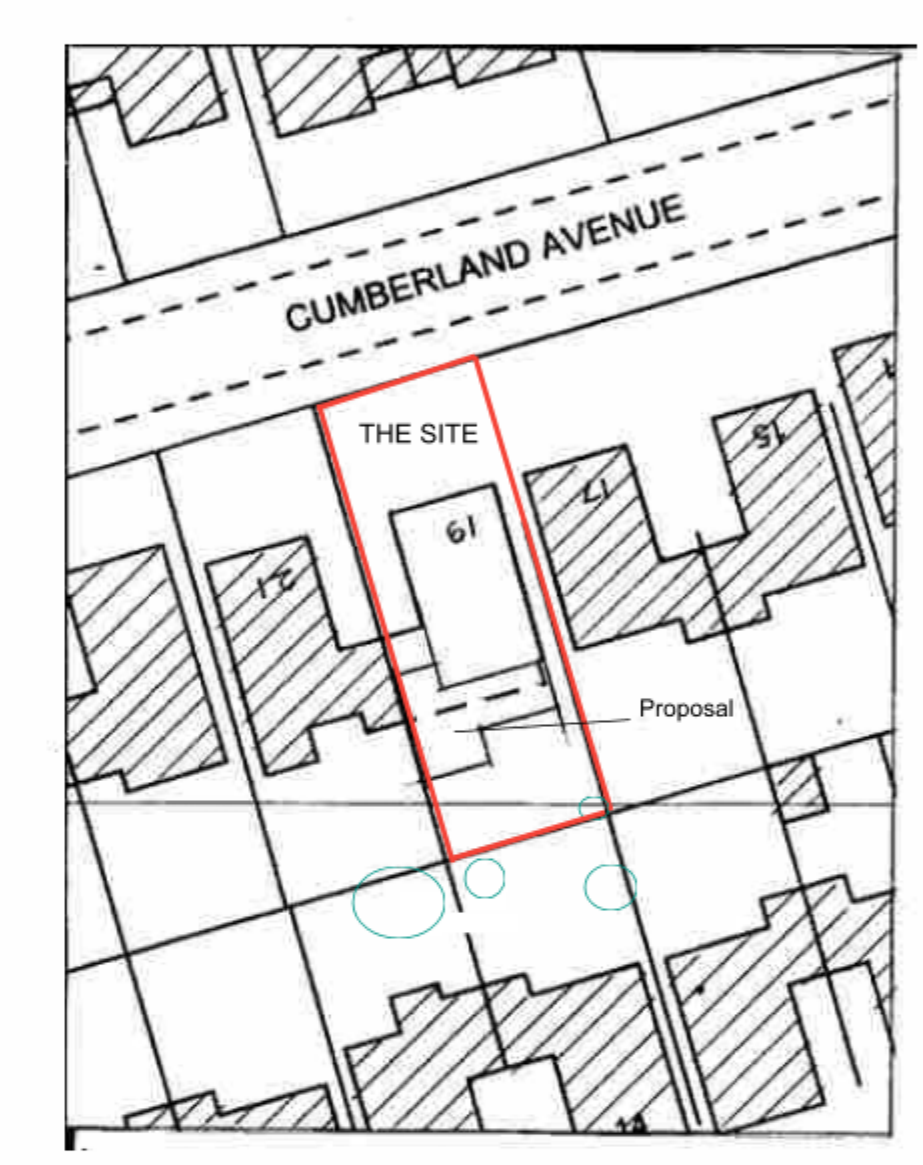

Block plan 1:500

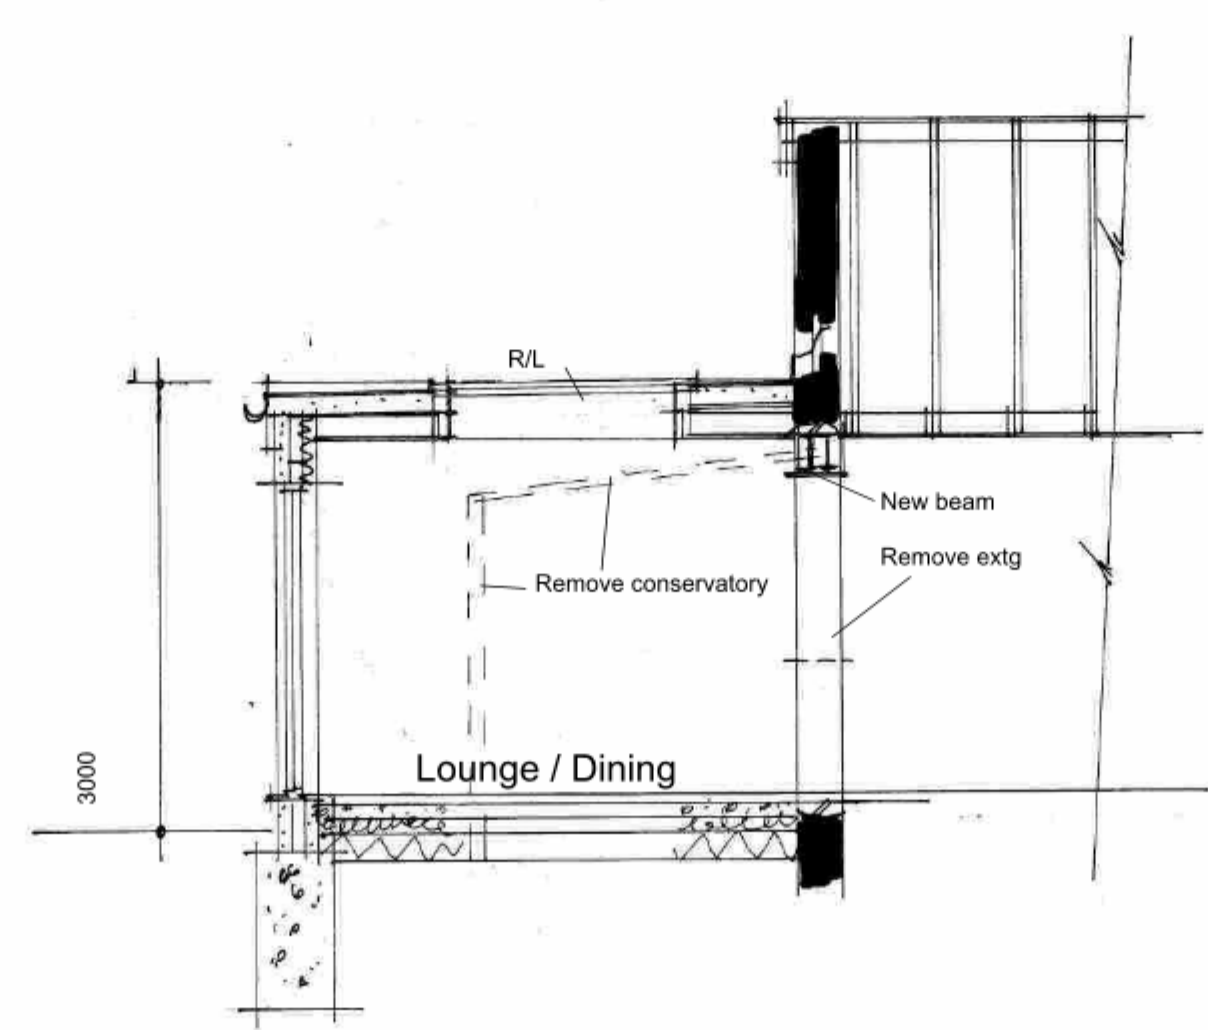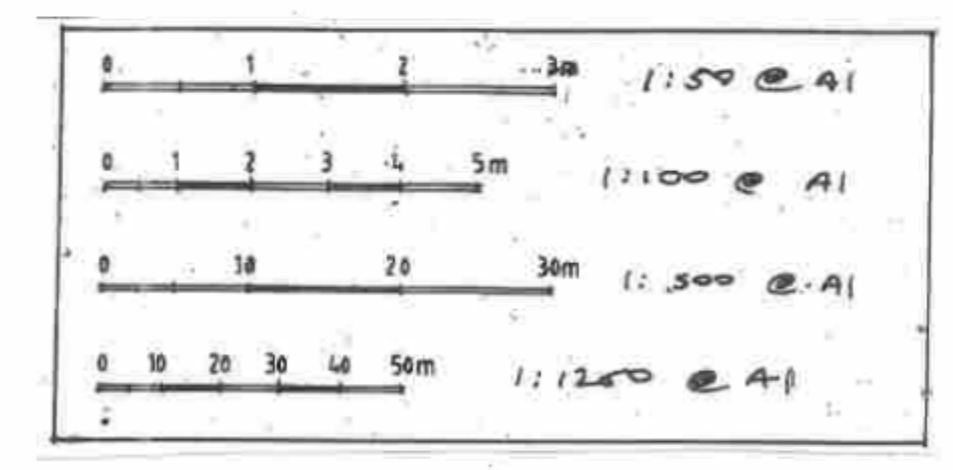

Section AA 1:50

AJ SALTER & SON
Architectural Technicians
and Surveyors
50 WINDSOR ROAD, WORTHING,
WEST SUSSEX, BN11 2LY
Tel/Fax: (01903 209496)
E-mail: ajsalterandson@hotmail.com

C			
B	North elevation gable notation amended	Sep 26	IS
A	Site plan amended to TP requirements	Aug 26	IS
Client Mr & Mrs Curtis			
Address 19 Cumberland Avenue : Worthing			
Drawing	EXTENSION AND ALTERATIONS	No.	1826:1b
Scale	1:50 1:100 1:500 1:1250	Drawn	IS
		Date	Aug 26