


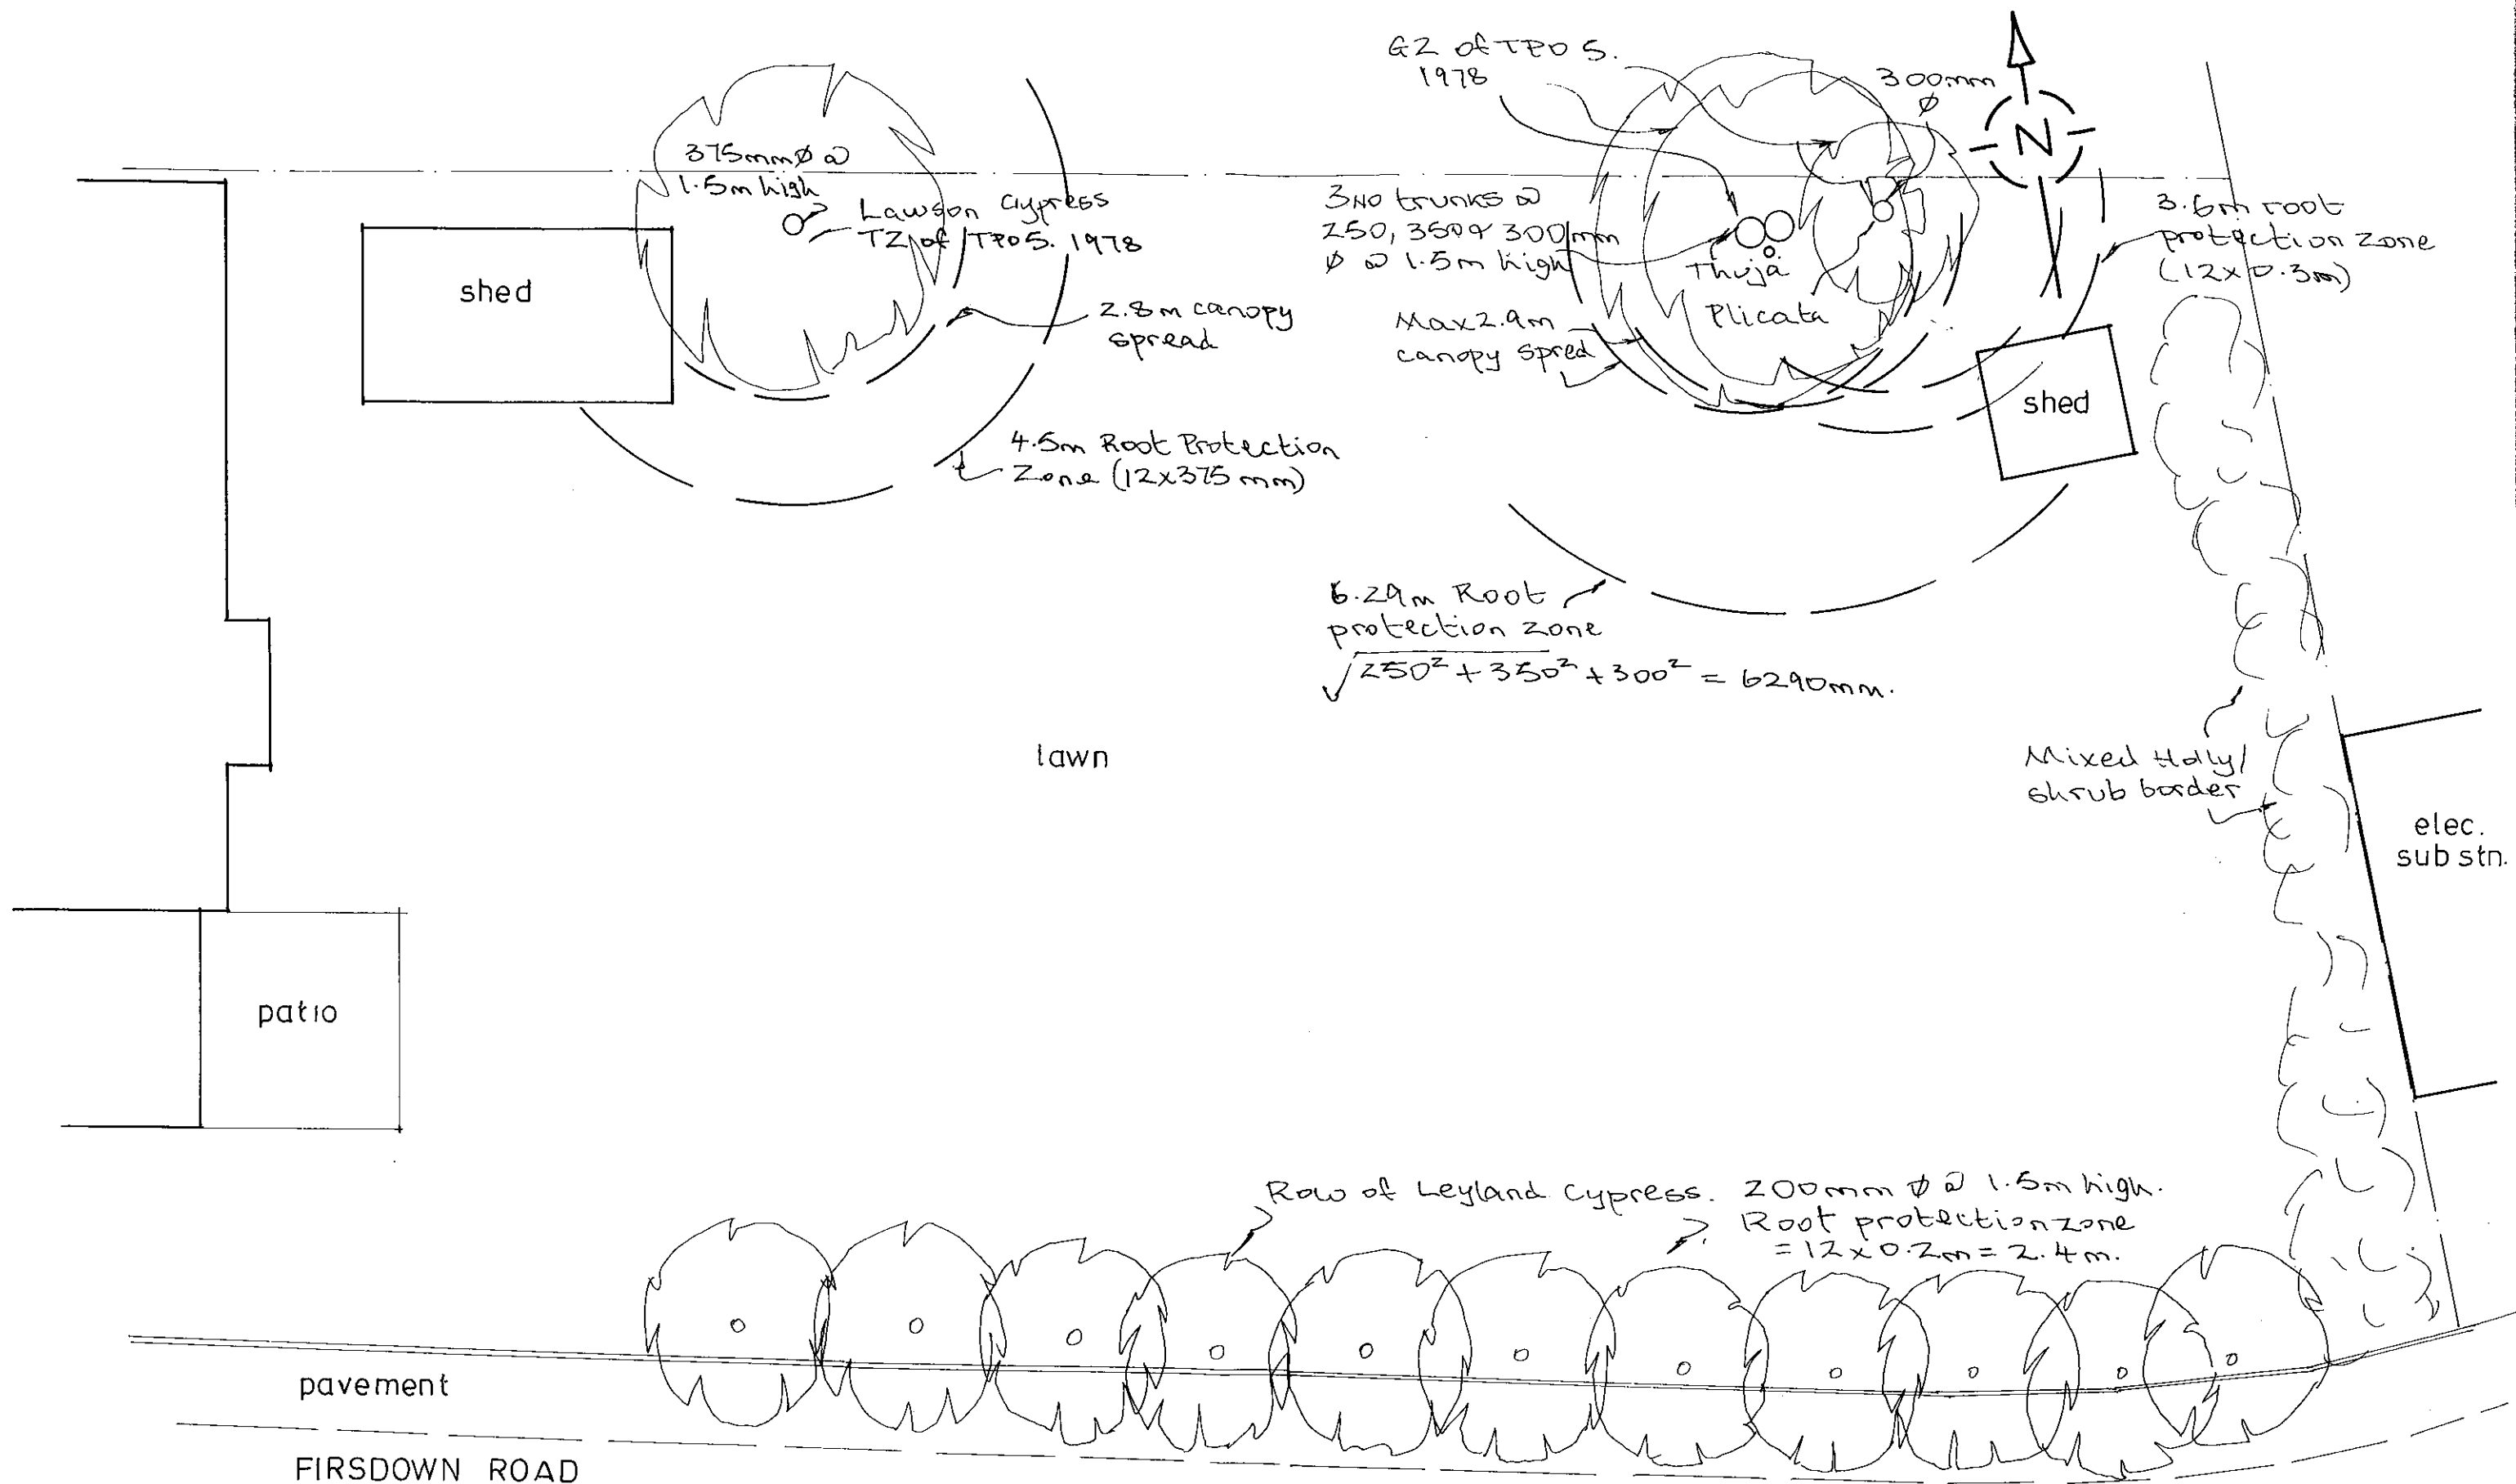

Tree Survey/
Existing Layout
88 Salvington Hill
High Salvington
Worthing
Scale 1:100
Drng no 5575/02 rev A