


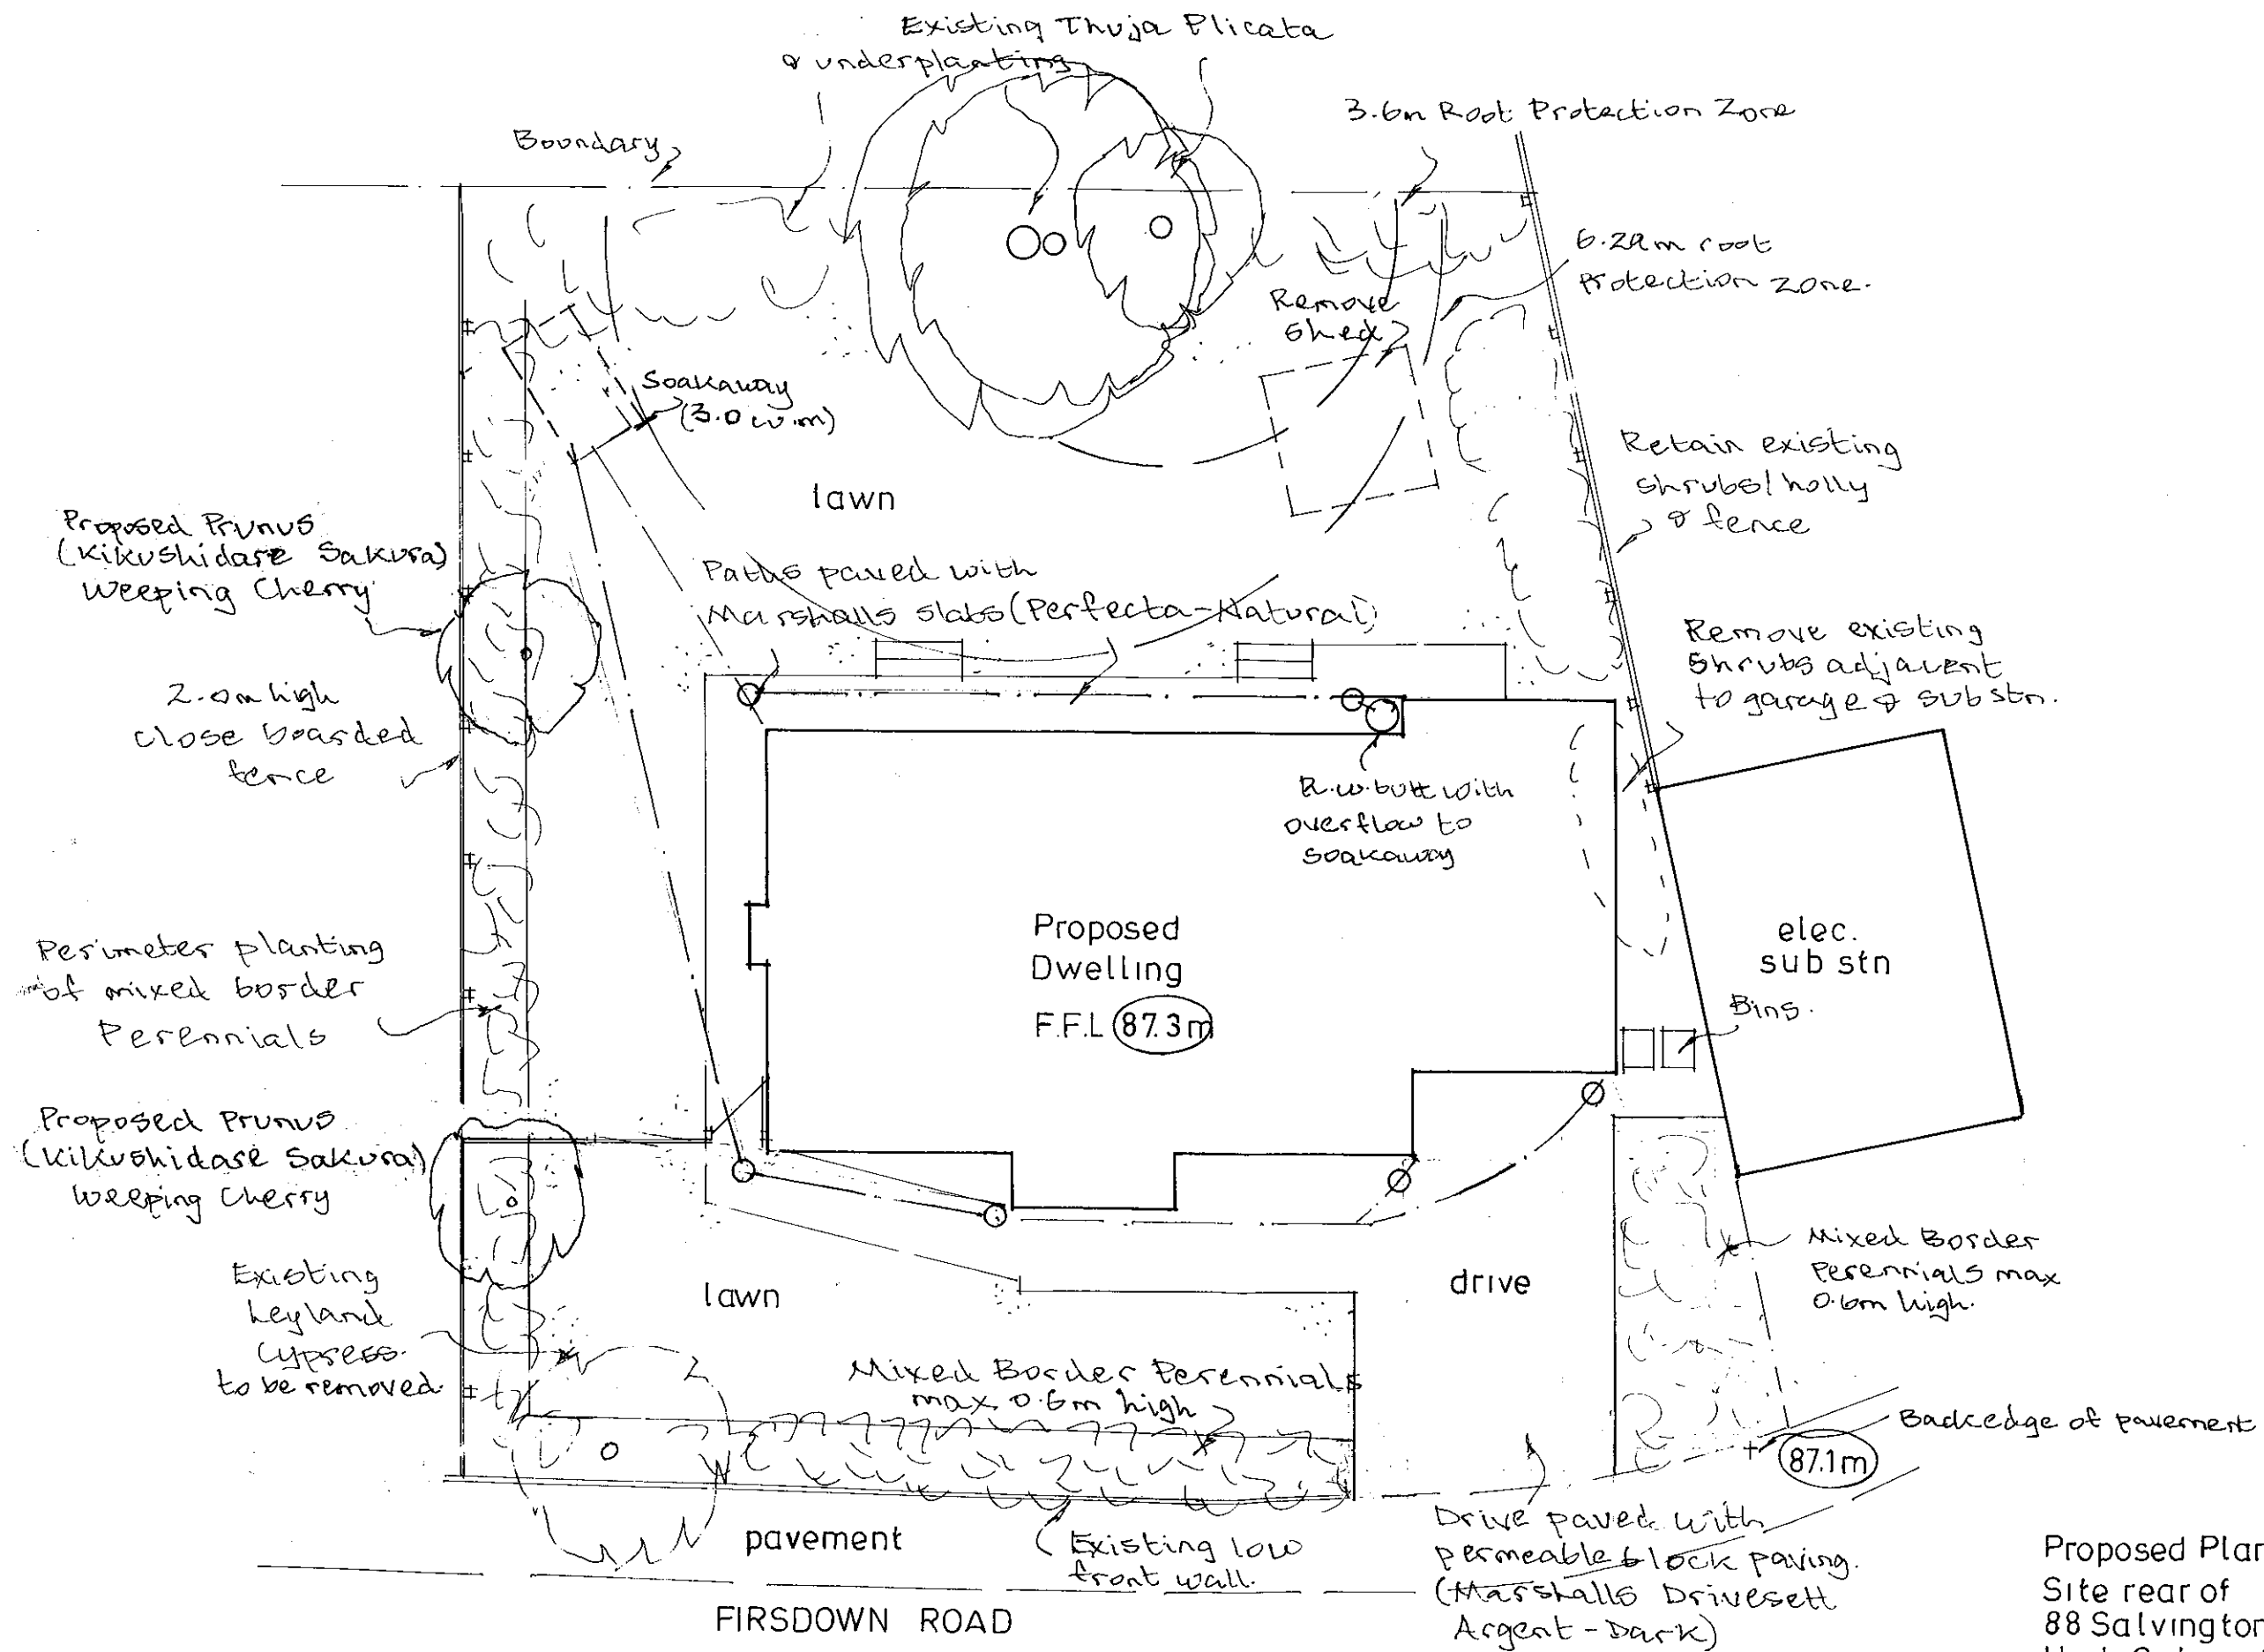

0 10m
Scale bar 1:100

Proposed Planting/Landscaping
Site rear of
88 Salvington Hill
High Salvington
Drng no S575/03 E
Scale 1:100