

North facing (rear) Elevation

1:100 Scale Bar

West facing (side) Elevation

1:100 Scale Bar

East facing (side) Elevation

1:100 Scale Bar

South facing (front) Elevation

1:100 Scale Bar

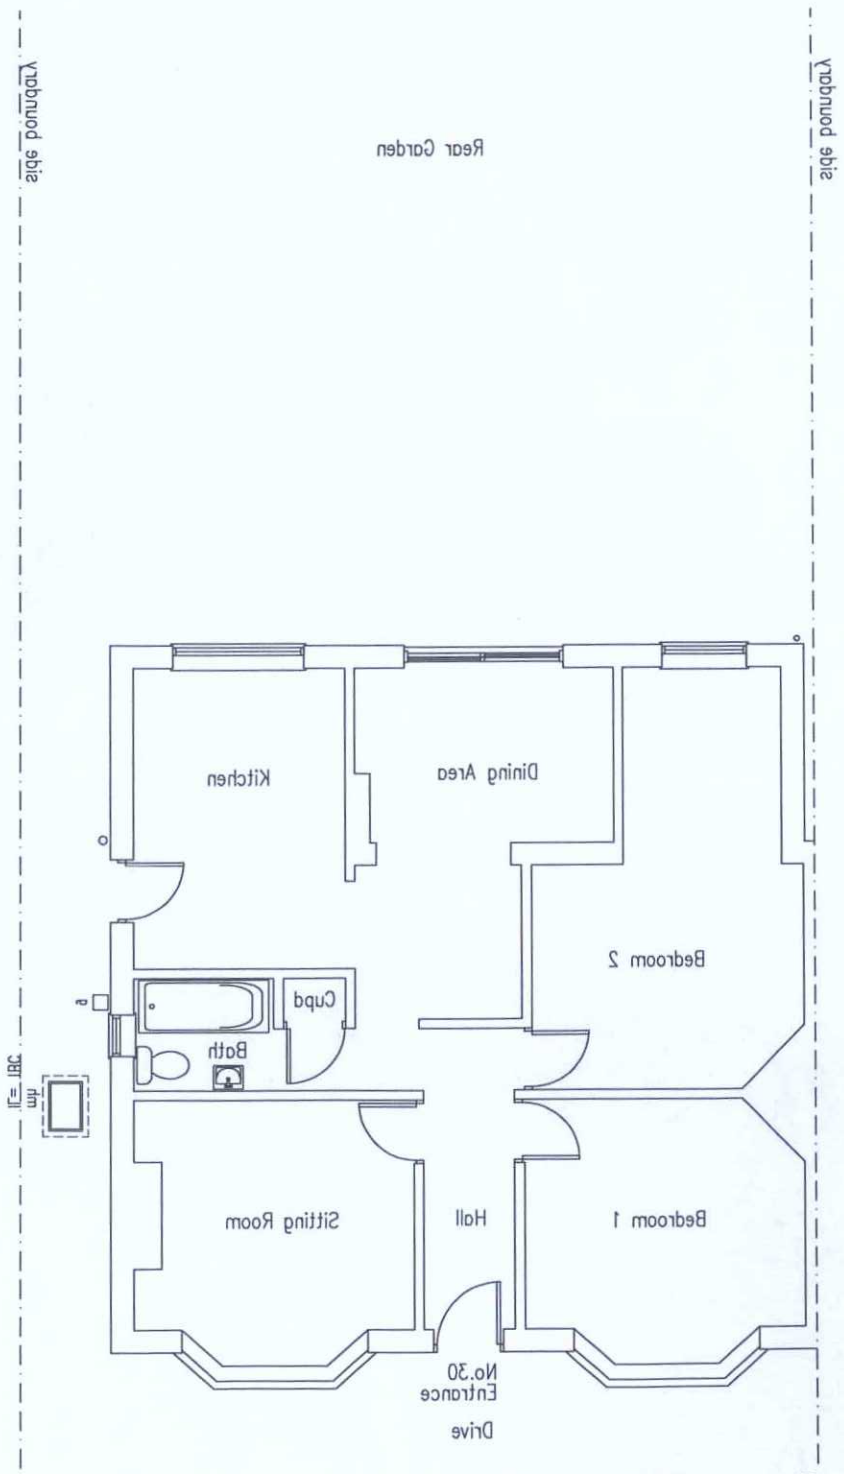

Ground Floor Plan

1:50 Scale Bar

ADUR & WORTHING
PLANNING SERVICES
PLAN AWDM/ 0582/15
DATE VALID 24 APR 2015

DO NOT SCALE FROM THIS DRAWING EXCEPT FOR PLANNING AS PHOTOCOPIES WILL BE SUBJECT TO DISTORTION DRAWINGS TO BE READ IN CONJUCTION WITH ALL OTHER ARCHITECT'S & STRUCTURAL ENGINEER'S CONTRACT DRAWINGS & SPECIFICATIONS. ANY DISCREPANCIES MUST BE BROUGHT TO THE ATTENTION OF THE ARCHITECT IMMEDIATELY. THE CONTRACTOR MUST VERIFY ALL DIMENSIONS BY SITE MEASUREMENT BEFORE ORDERING MATERIALS OR MANUFACTURING COMPONENTS. SUBSTITUTE MATERIALS & PRODUCTS TO THOSE NAMED WILL BE ACCEPTABLE IF PROVEN TO BE OF EQUAL OR HIGHER PERFORMANCE AND NOT IN CONFLICT WITH OTHER ELEMENTS.

ADUR & WORTHING
PLANNING SERVICES
PLAN AWDM/ 0582/15
DATE VALID

Project:

Proposed Rear Extension,
Conversion Of Roofspace
& Alterations At:
30 Cokeham Rd
Sompting
West Sussex
BN43 6HD

Drawing title:

Plans & Elevations As Existing

Client: Luke Chart

© Copyright of:

BJW
Architectural & Planning Services
15 West Street
Shoreham By Sea
West Sussex
BN43 5WF
01273 441009
07856899101
e-mail: benw@bjwarchitectural.co.uk
website: bjwarchitectural.co.uk

Scale: 1:50 , 1:100	Paper size A1
Date: 13.4.2015	Drawn: BJW
Drg. No. 01	Rev'n

Note: All dimensions to be checked on site.