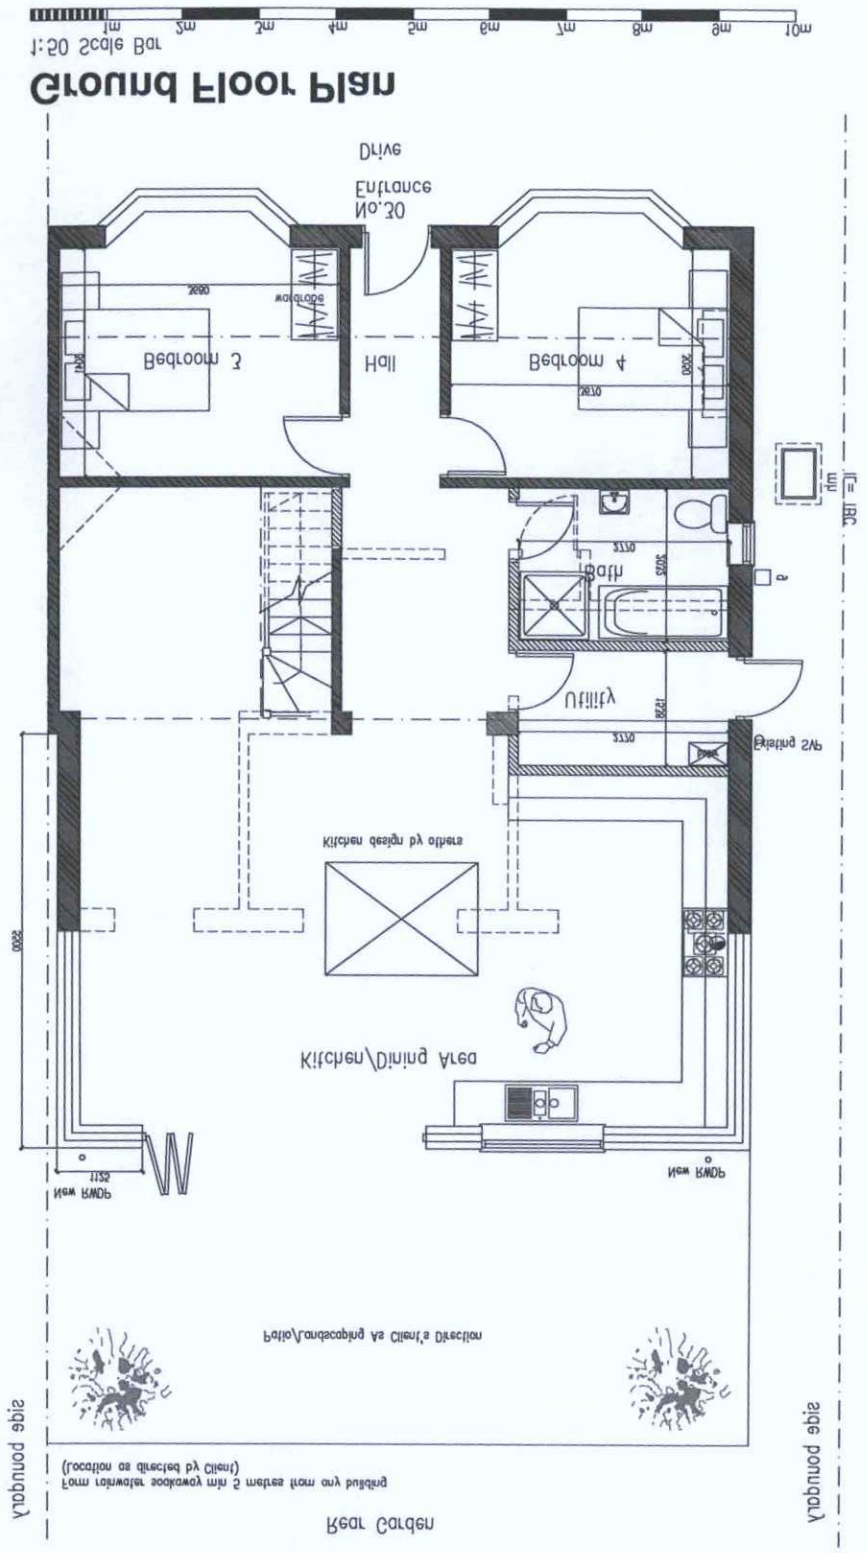

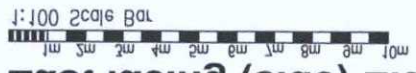





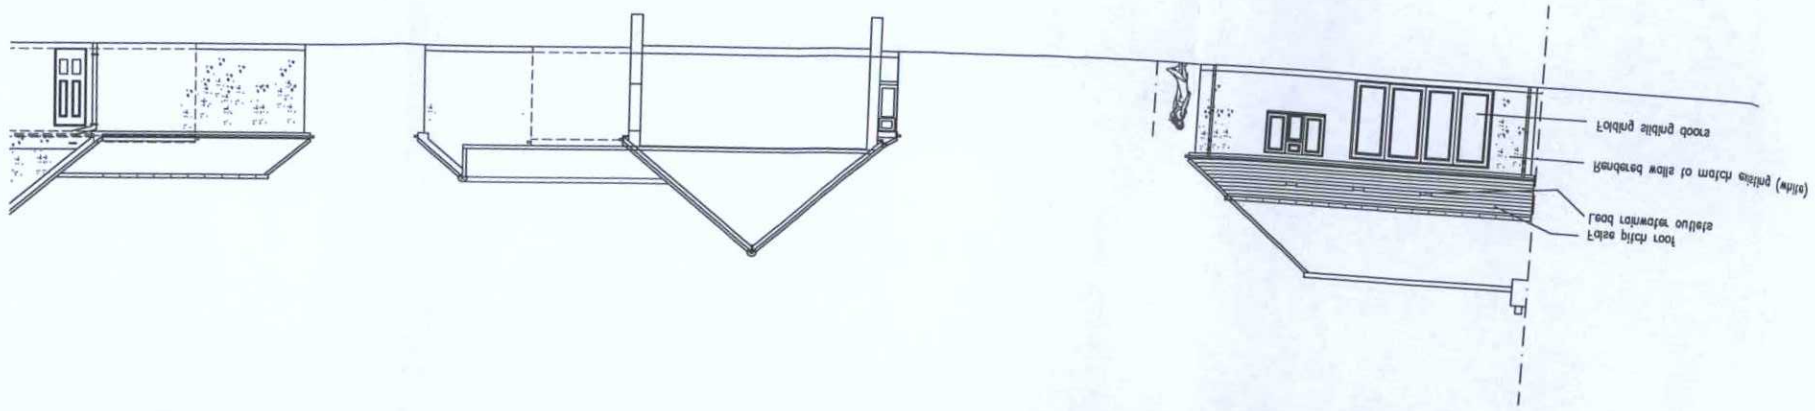

Project:
Proposed Rear Extension,
Conversion Of Roofspace
& Alterations At:
30 Cokeham Rd
Sompting
West Sussex
BN43 6HD

Drawing title:
Plans & Elevations As Proposed

Client: Luke Chart

© Copyright of:
Architectural & Planning Services
12 West Street
Shoreham By Sea
West Sussex
BN43 5WF
01273 441008
07858888101
e-mail: paw@p/warchitectural.co.uk
website: p/warchitectural.co.uk

Scale: 1:50 , 1:100
Paper size: A1
Drawn: BLW
Date: 13.4.2015
Drg. No. 02 (2)
Rev'n

ADUR & WORTHING
PLANNING SERVICES
PLAN AWDM 0285/12
DATE 24 APR 2015
VALID