


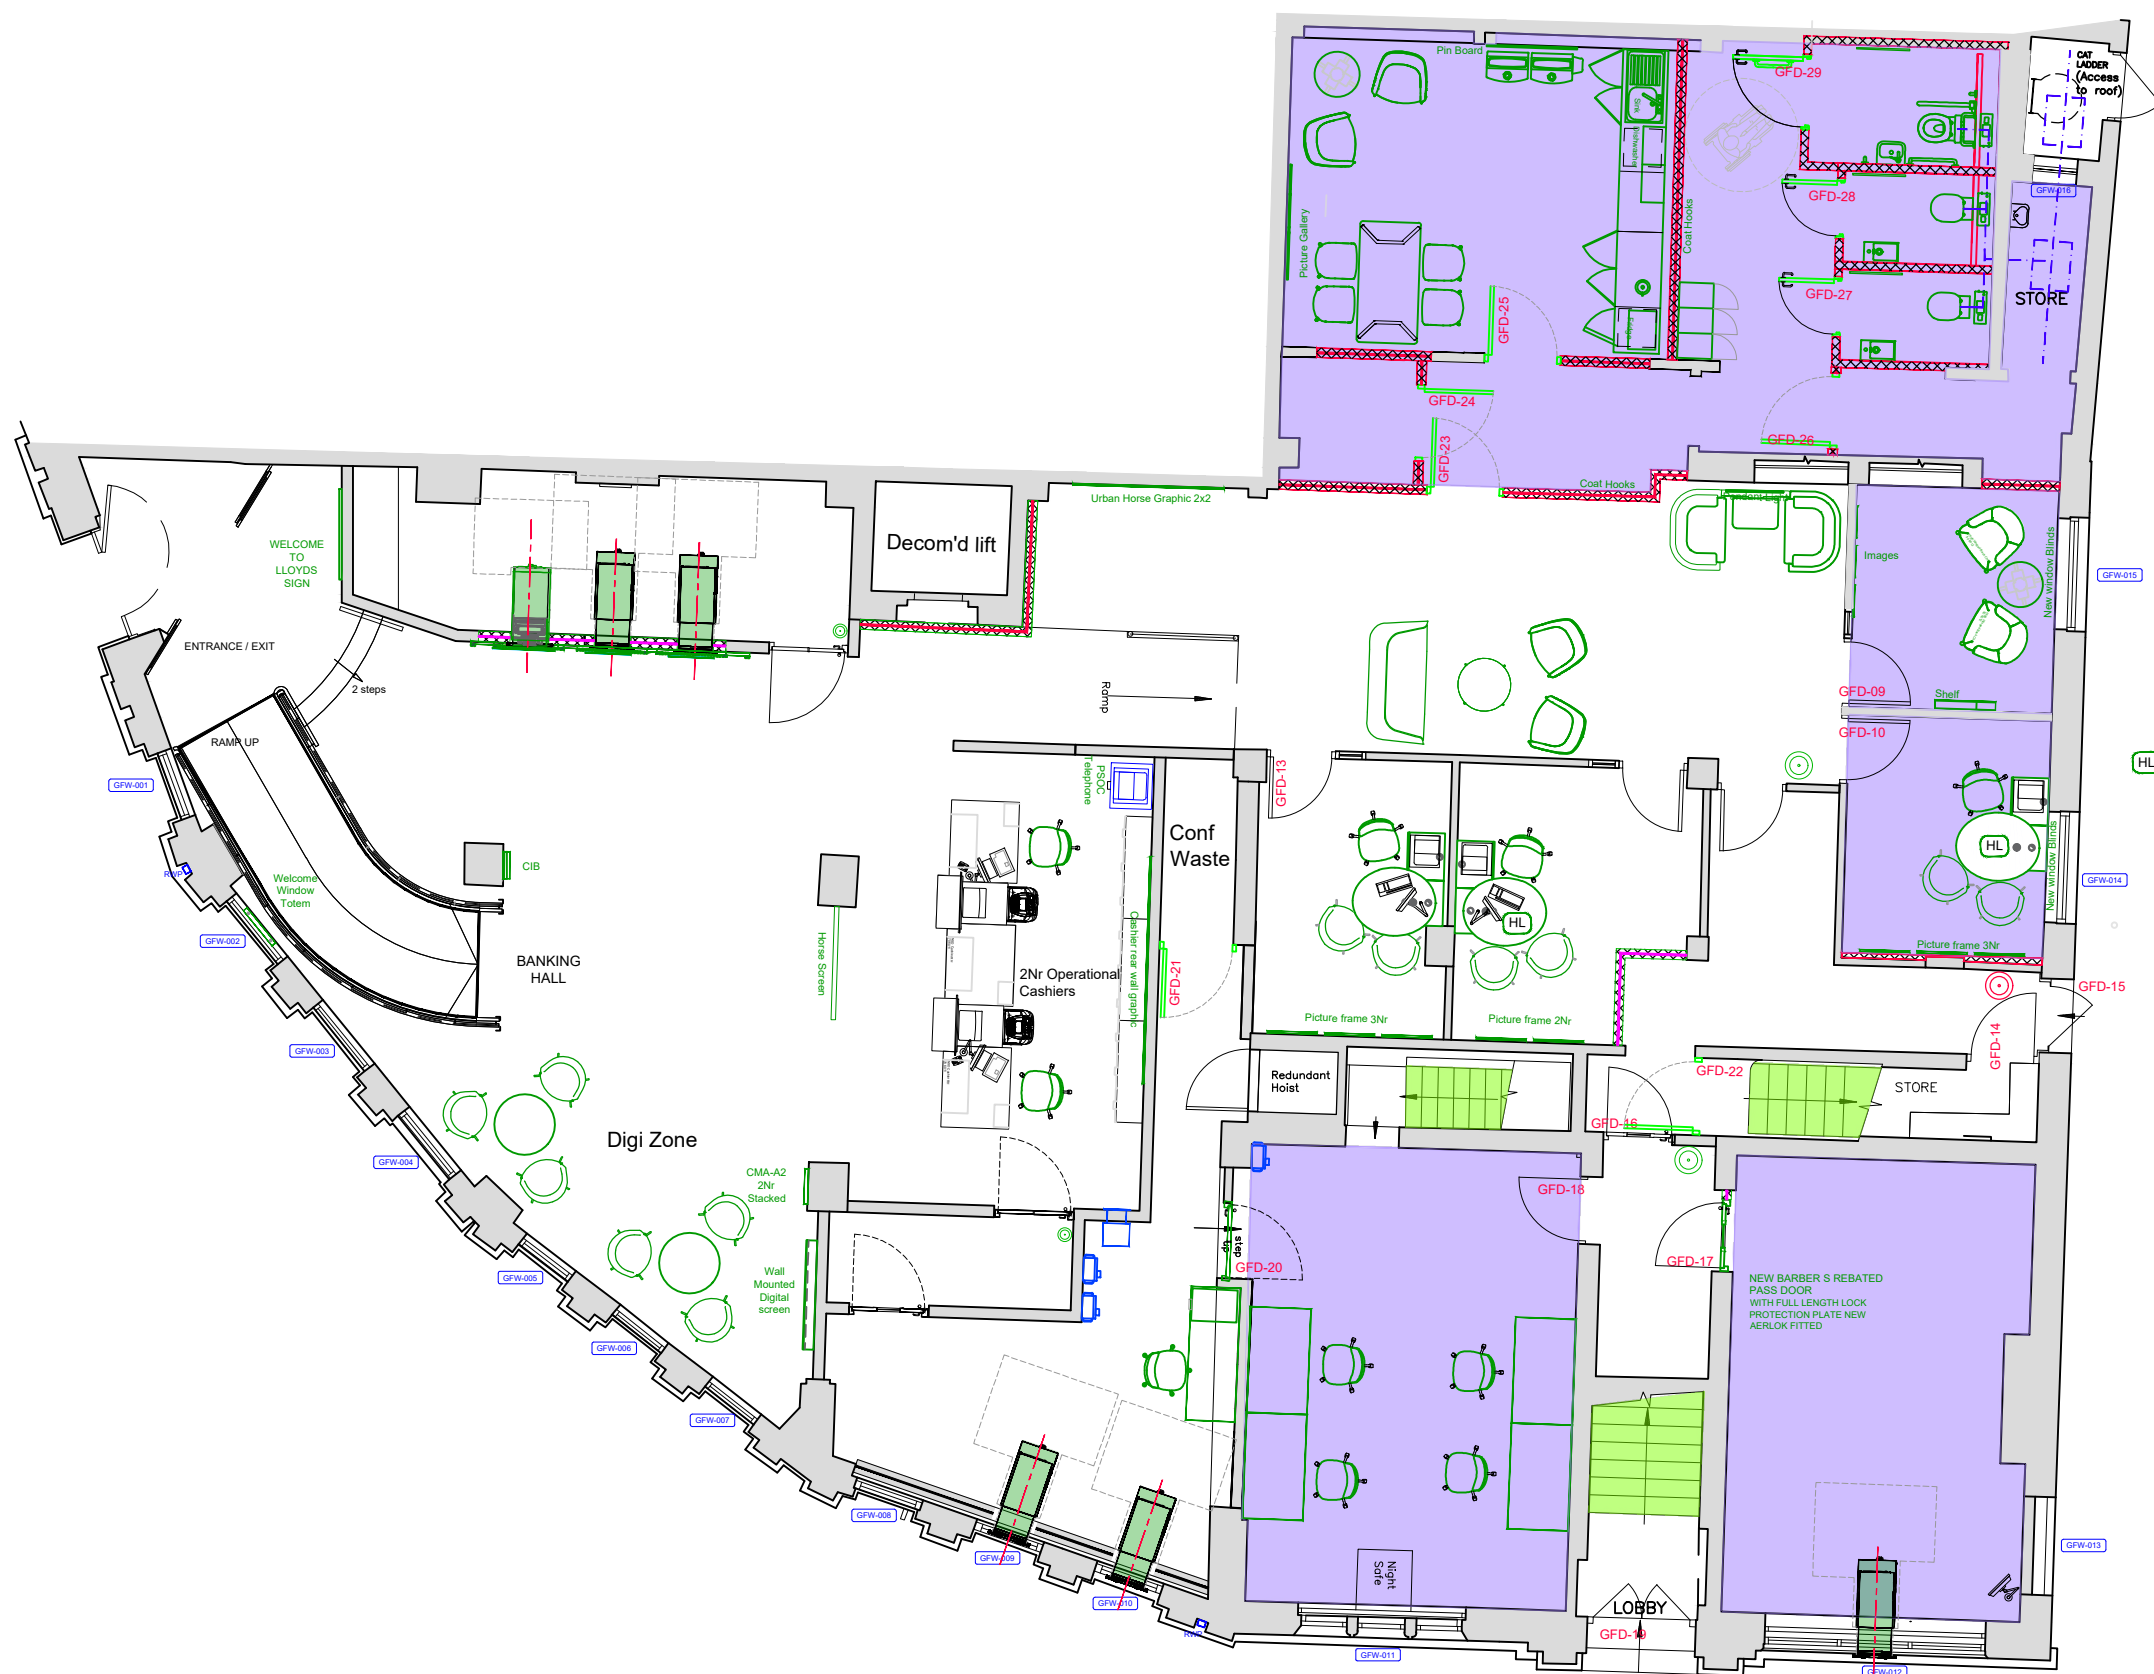

	Bank Only Access / Circulation Area
	Public Access / Circulation Area
	Area Out of Scope
	Followed Area
	Enabling End State
	Mothballed Area
	Regional Delivery Prog

Existing Partition

Secure Partition (24hr Attack)
(Behind Glazed Storefront) 
 NBS Ref :- K11/140A
 - see drwg No :- ST-K11-01

Secure Attack Partition
NBS Ref :- K11/140J
- see drwg No :- ST-K11-02

General Partition
NBS Ref :- K10/125A
- see drwg No :- ST-K10-01

Existing furniture component retained

Furniture component reupholstered in new colour ways from reuse stock by Fit Out UK

Proposed furniture component from Reuse Stock by Fit Out UK

New Furniture Component

G	18/05/2026	Listed Building / Planning Permission	LJ/ PW
F	12/05/2026	Stage 4 - SCF1 Submission	LJ/ PW
E	21/04/2026	Stage 3-Scheme AR04 updated following review	KWI/ PW
D	14/04/2026	Stage 3-Scheme AR04 Initial Issue design Intent v0.2, 20260205 & Human Touch	KWI/ PW
C	12/03/2026	Stage 4 - Contractors Proposal Submission	CM/ PW
B	01/12/25	Stage 4 - Listed Building Submission Initial CP Submission for costing	CM/ PW
A	10/11/25	Stage 3 - Scheme AR02 Initial Issue	CM/ PW
REV.	DATE	REVISION	INITIALS



LLOYDS BANKING GROUP

ALL DIMENSIONS TO BE VERIFIED PRIOR TO COMMENCING WORK. DRAWING TO BE READ IN CONJUNCTION WITH PROJECT SPECIFICATIONS

THIS DRAWING IS THE PROPERTY OF LLOYDS BANKING GROUP AND COPYRIGHT IS RESERVED BY THEM. THE DRAWING IS ISSUED ON CONDITION THAT IT IS NOT COPIED OR DISCLOSED BY OR TO ANY UNAUTHORISED PERSONS WITHOUT PRIOR CONSENT IN WRITING TO LLOYDS BANKING GROUP - GROUP PROPERTY. ALL MODIFIED DRAWINGS SHOULD BE RETURNED TO LLOYDS BANKING GROUP.

GROUP PROPERTY

BRISTOL - PO Box 112, Canons House, Canons Way, BRISTOL, BS99 7LB
EDINBURGH - Sighthill South, 12 Bankhead Crossway South, EDINBURGH, EH11 4EN
HALIFAX - Trinity Road, HALIFAX, West Yorkshire, HX1 2RG

PROJECT ADDRESS Lloyds Worthing 41-43 South Street 41-43 South Street WORTHING BN11 3AU	SCALE A1 - 1:50 A3 - 1:100
DRAWING DESCRIPTION Ground Floor Proposed Plan	DATE 04/11/2025
DRAWING NUMBER 50333700-HLN-XX-00-M2-AR04-0001	DRAWN BY -
	REVISION G

STAGE 4 - CONTRACTORS PROPOSALS