



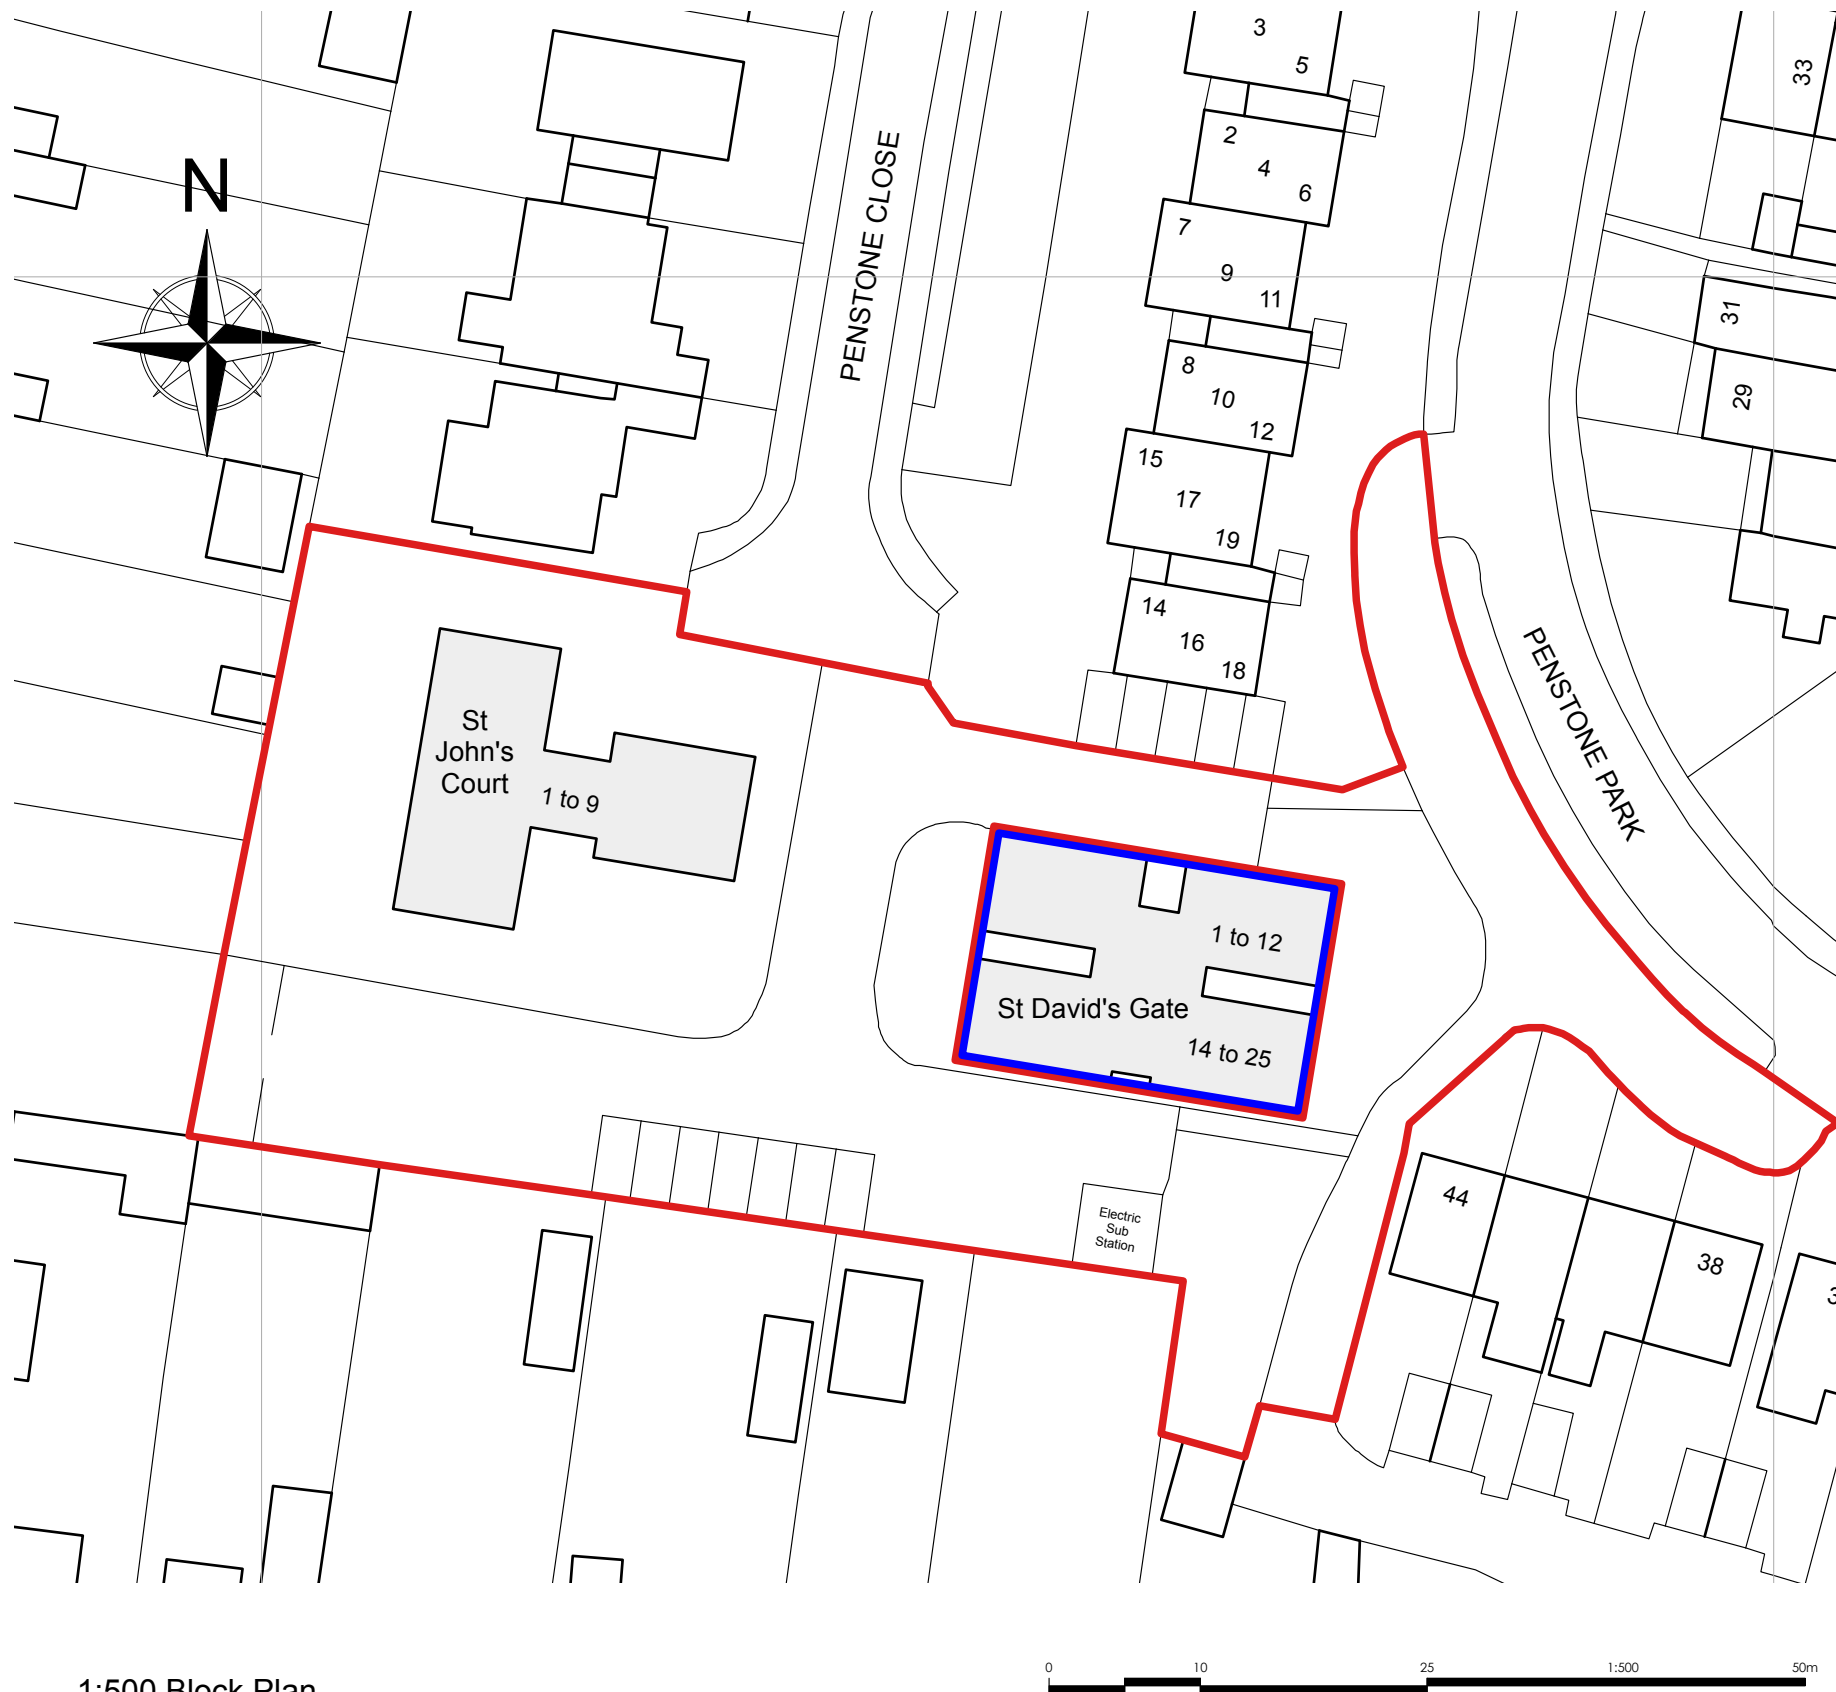

Existing Location and Block Plans

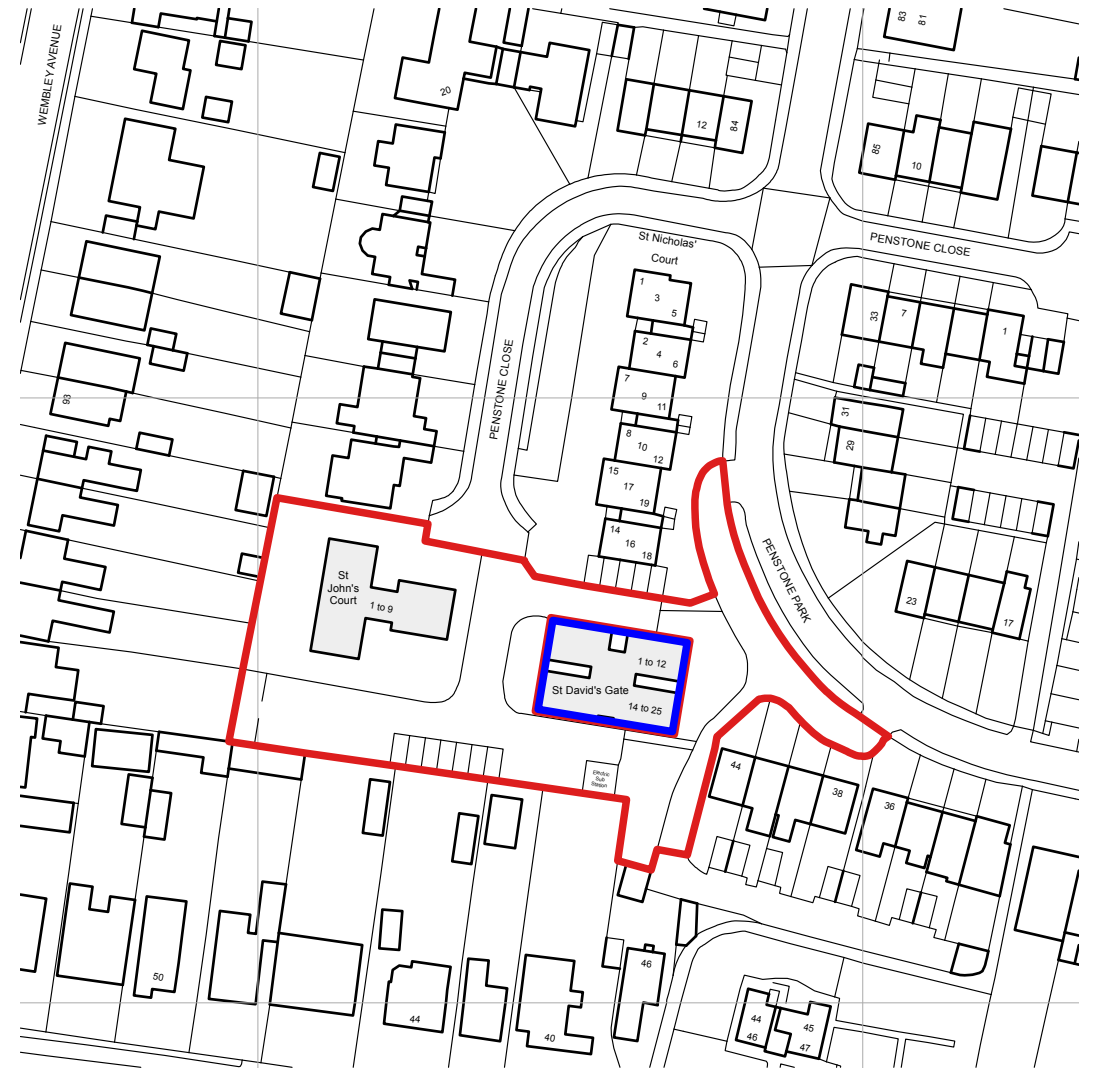

© Copyright CKA Architectural Ltd.
Drawing must not be copied or reproduced without
permission from CKA Architectural.
All dimensions to be checked on site.

Revisions
- 21/04/2026 First issue
A 21/04/2026 Updated



CKA Architectural Ltd
36 Church Street, Eastbourne, BN21 1HS
01323 729516 cka.co.uk

Client
Lincoln Estates Ltd

Project address
St Johns Court
Penstone Close
Lancing BN15 9AW

Project description
New flats

Drawing title
Existing Location and Block Plans

Scale 1:500 & 1250 @ A3

Job N°	Drawing N°	Revision
3494	01	A

©Crown Copyright and database rights 2025 OS 100019980