


1/100 scale

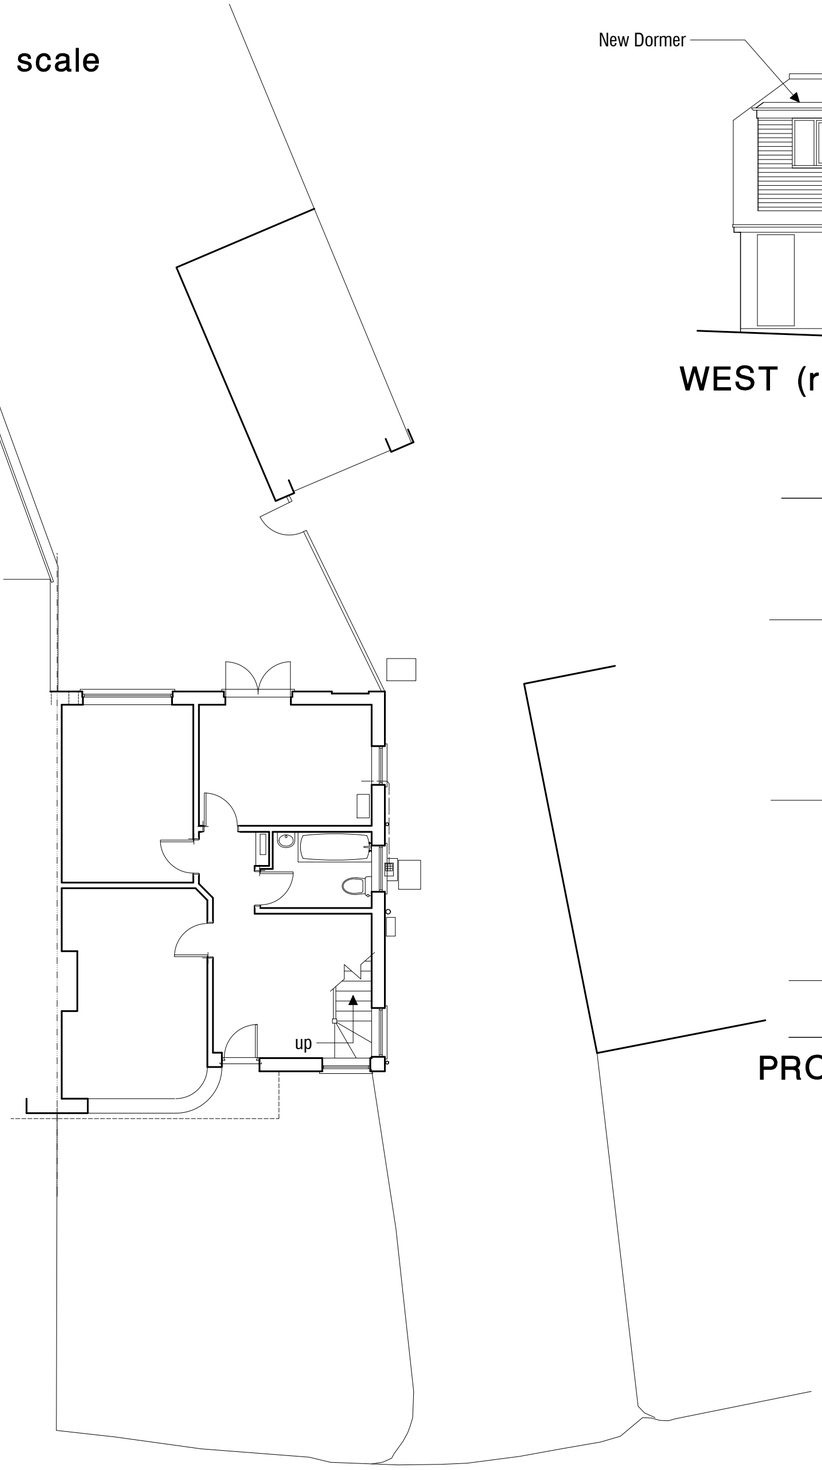


GROUND FLOOR PLAN

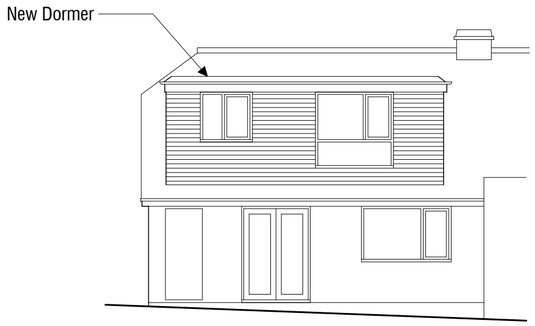


WEST (rear) ELEVATION

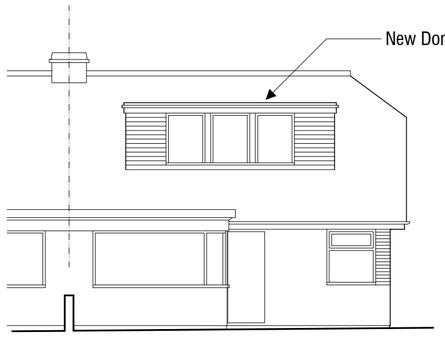


EAST (street) ELEVATION

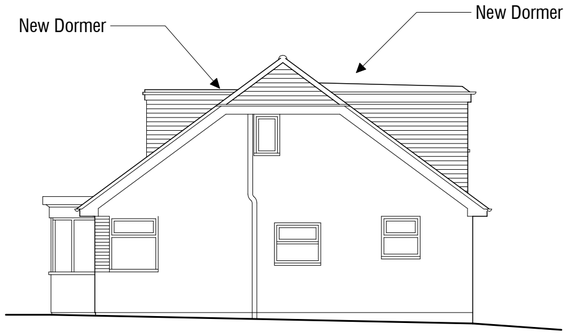


NORTH (side) ELEVATION

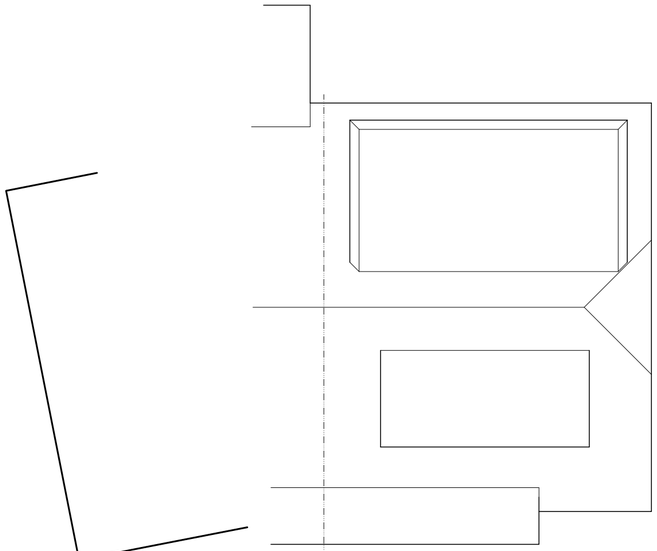


PROPOSED ROOF PLAN

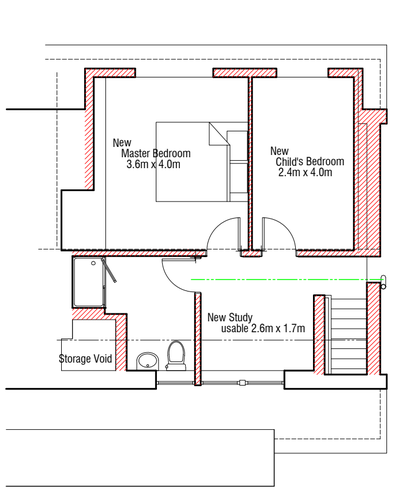


NEW FIRST FLOOR PLAN

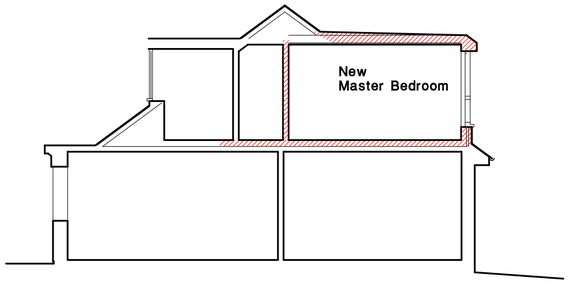

SECTION through Bathroom

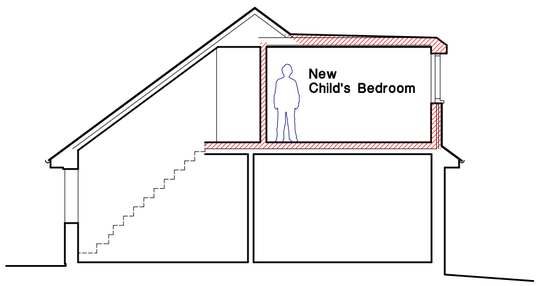

SECTION through stairs

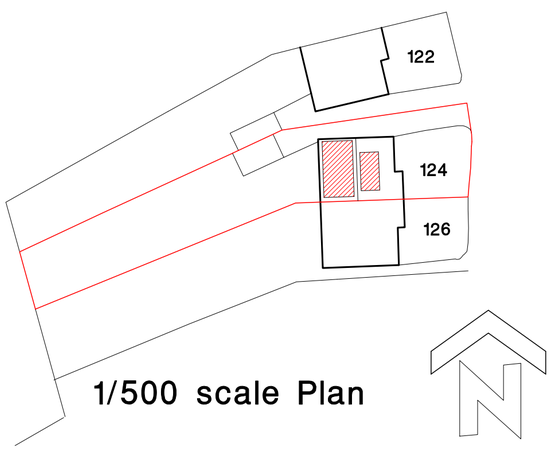

1/500 scale Plan

FACING MATERIALS OF NEW WORK
Generally to match colours and textures of existing materials.
Dormer Flanks and cheeks Concrete Plain Tiles.
New sloping roofing Concrete Single-Lap Tiles
Gable walling - Stock Brickwork
Window Frames and Barge Boards / Fascias - white uPVC

Revised 5C April 2011

Copyright © 2011
R.Brown
4 Norfolk Place
Littlehampton
Sussex BN17 5PD
tel: 01-903-713747

124 Greenways Crescent, Shoreham, BN43 6HQ - Proposed New Rooms in Roof