SCALE

0.0 0.5 1.0 2.0 5.0 10.0 metres

N

9 100

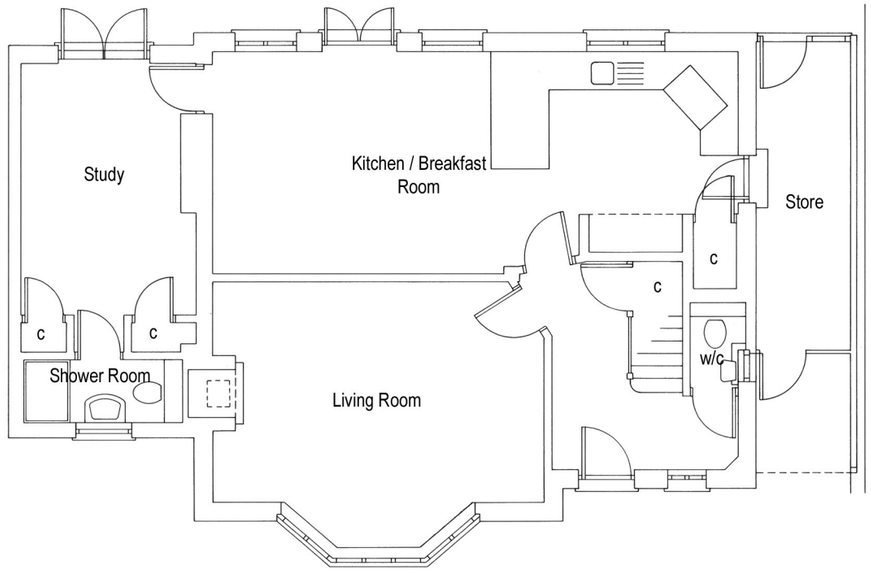

EXISTING GROUND FLOOR PLAN

Paul Hewett R.I.B.A.
CHARTERED ARCHITECT

51 FOXDALE DRIVE
THE DELL
ANGMERING
WEST SUSSEX
BN16 4HF
TELEPHONE: (01903) 778701
EMAIL: hewett439@btinternet.com

Scale: 1:100 @ A3 Drn By: PJH Date: Jul '17

Drg. No: 1720/PL.03 Rev A

Client: MR & MRS T RODWAY

Project: Extension to:
91 VICTORIA ROAD
SHOREHAM BY SEA

Drawing Title:
EXISTING
GROUND FLOOR PLAN

Copyright: Paul Hewett R.I.B.A. Chartered Architect