ADUR & WORTHING
PLANNING SERVICES
PLAN AWDM/0155/13
DATE VALID 19 FEB 2013

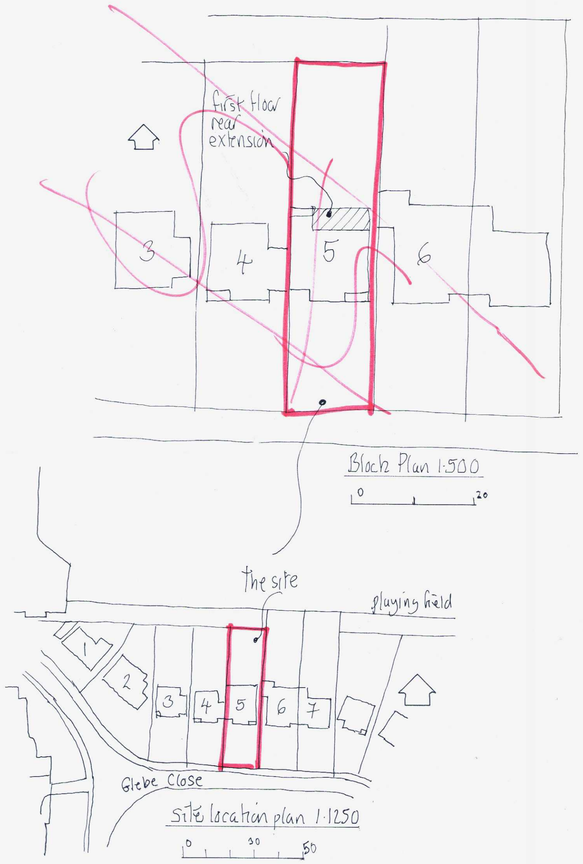

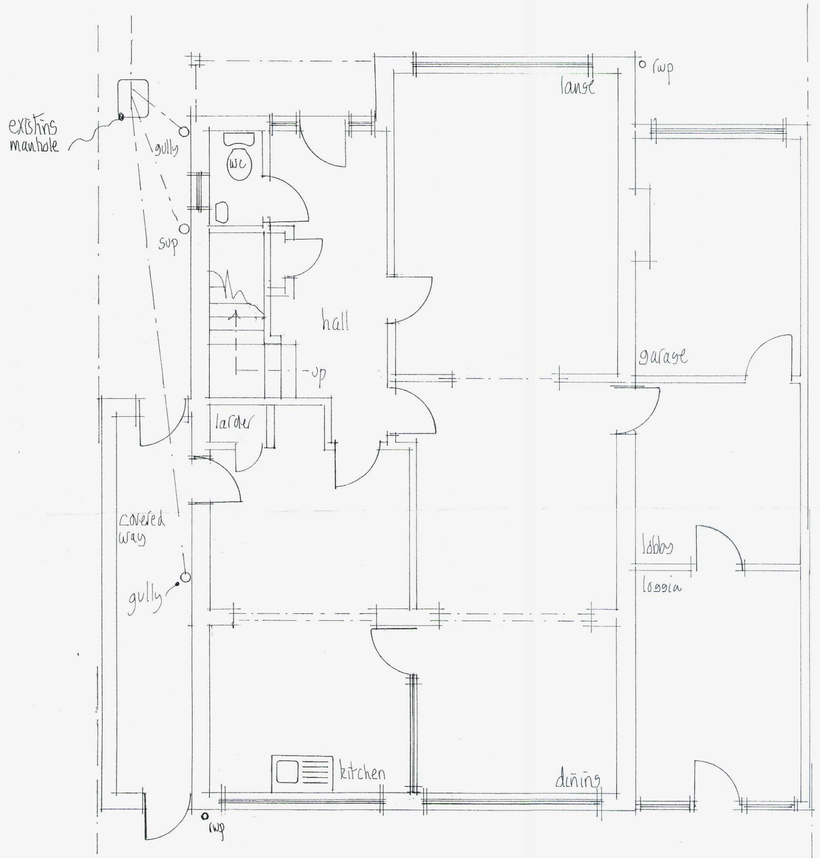

First Floor Plan

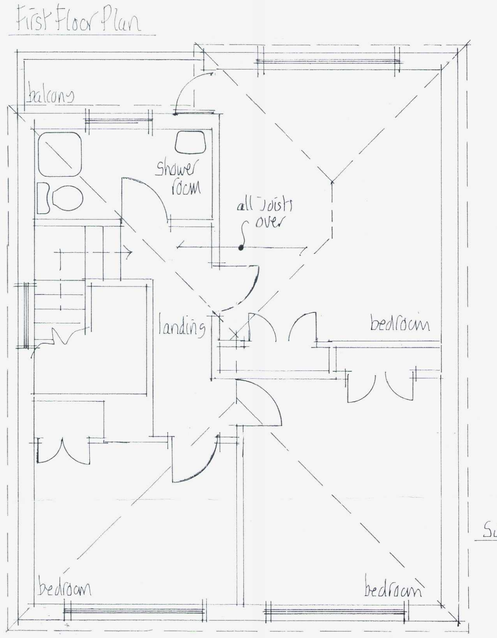

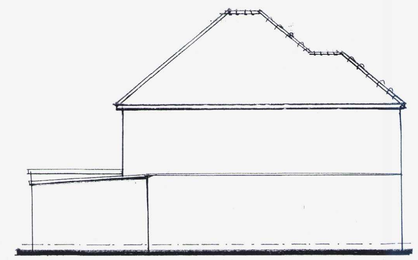

Side Elevation

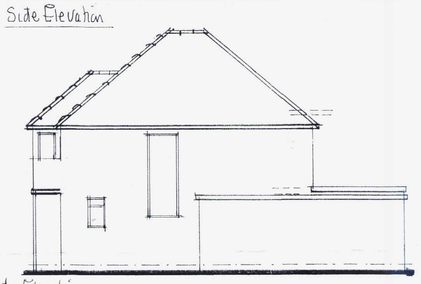

Side Elevation

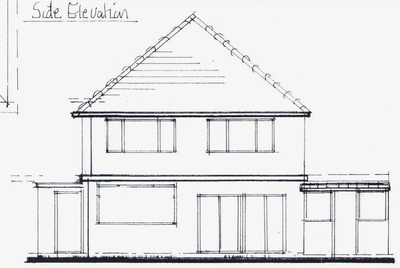

Rear Elevation

0 1 2 3 4 5 6 7 8 9 10

0 1 2 3 4 5 6 7 8 9 10

Mel Humphrey
MRICS MBEng
39 Northease Drive
Hove East Sussex BN3 8PQ
RICS Mobile: 07701 055182
Email: mel_humphrey_uk@yahoo.co.uk

Drawing Title: Existing Details @ 5 Glebe Close Southwick

Scale: 1:50, 1:100

Date: Jan 13 Drawn by: MJH

A1 sized drawing

Org No. Rev.