

Ordnance Survey, (c) Crown Copyright 2012. All rights reserved. Licence number 100020449

Site Location Plan
Scale 1.1250

Site =

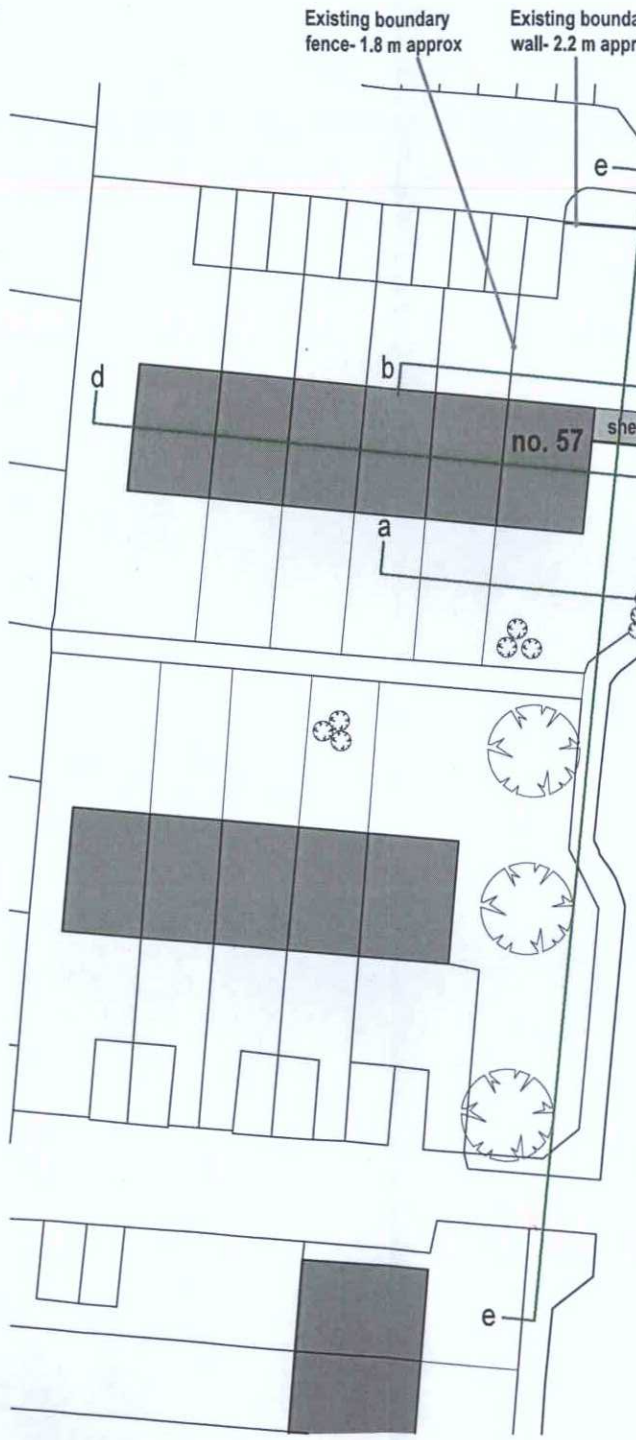

Block Plan
Scale 1.500



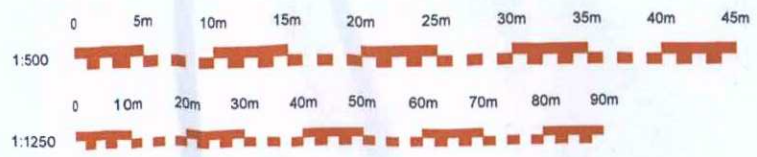

Project: 57 Hayley Road
Title: Exising Site location / block
Drawing: 50
Scale : As stated @ A3
Date: Oct 2012
Rev: /