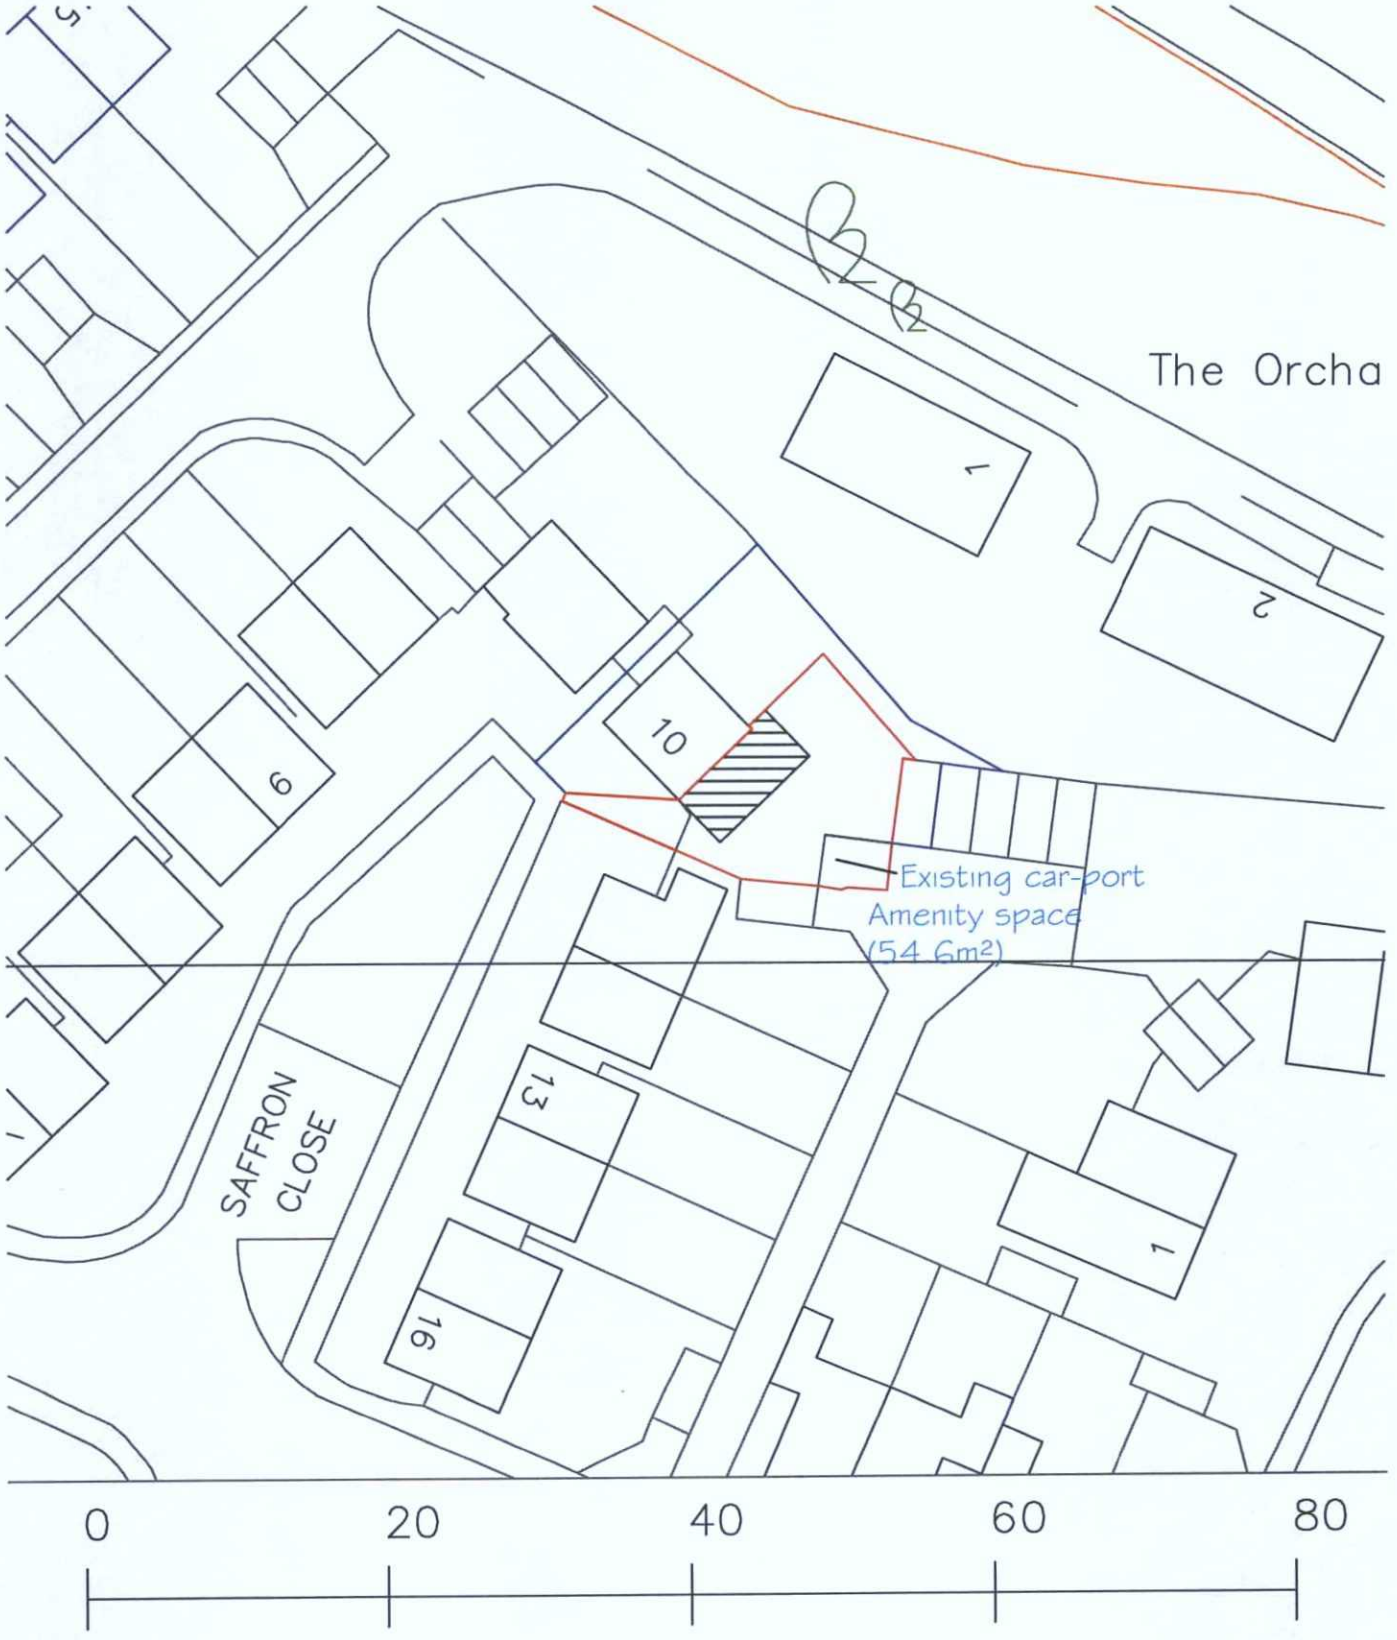


N

Metres
10 Saffron Close
Shoreham
Block Plan 1:500
A4 Paper

ADUR & WORTHING
PLANNING SERVICES

PLAN	AWDM/ 1309/14
DATE VALID	22 SEP 2014