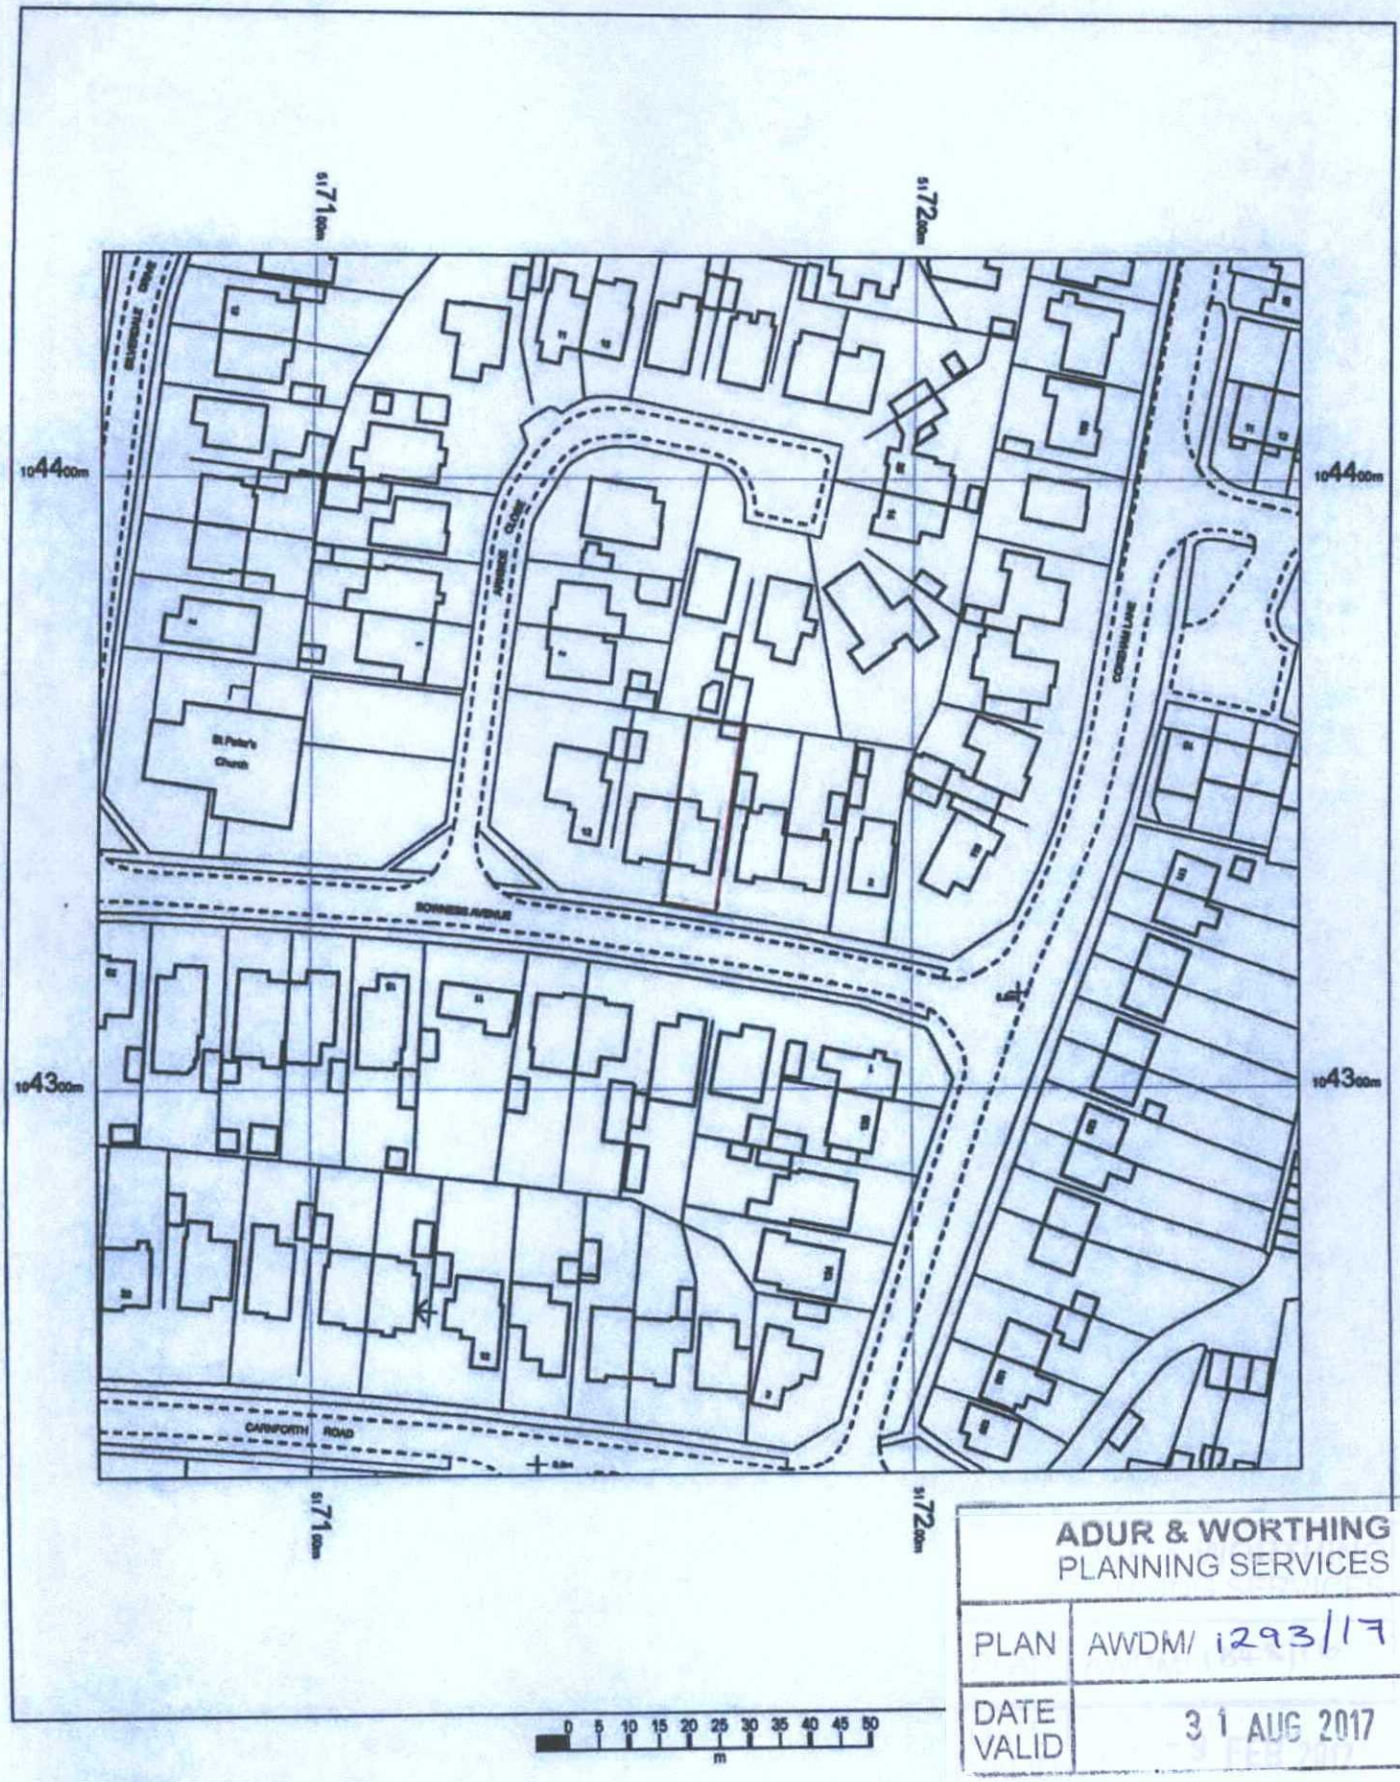

ADUR & WORTHING
PLANNING SERVICES

PLAN	AWDM/ 1293/17
DATE VALID	31 AUG 2017

8 Bowness Avenue
Sompting
West Sussex
BN15 9TS

OS MasterMap 1250/2500/10000 scale
01 December 2016, ID: BW1-00581106
www.blackwellmapping.co.uk

1:1250 scale print at A4, Centre: 517164 E, 104337 N

©Crown Copyright and database rights 2016 OS 100019980

N

BLACKWELL'S
www.blackwellmapping.co.uk
TEL: 01865 333 677
maps.oxford@blackwell.co.uk