



Location Plan 1:250

N
W E
S

Scale 1:1250

0 10 20 30 40 50m

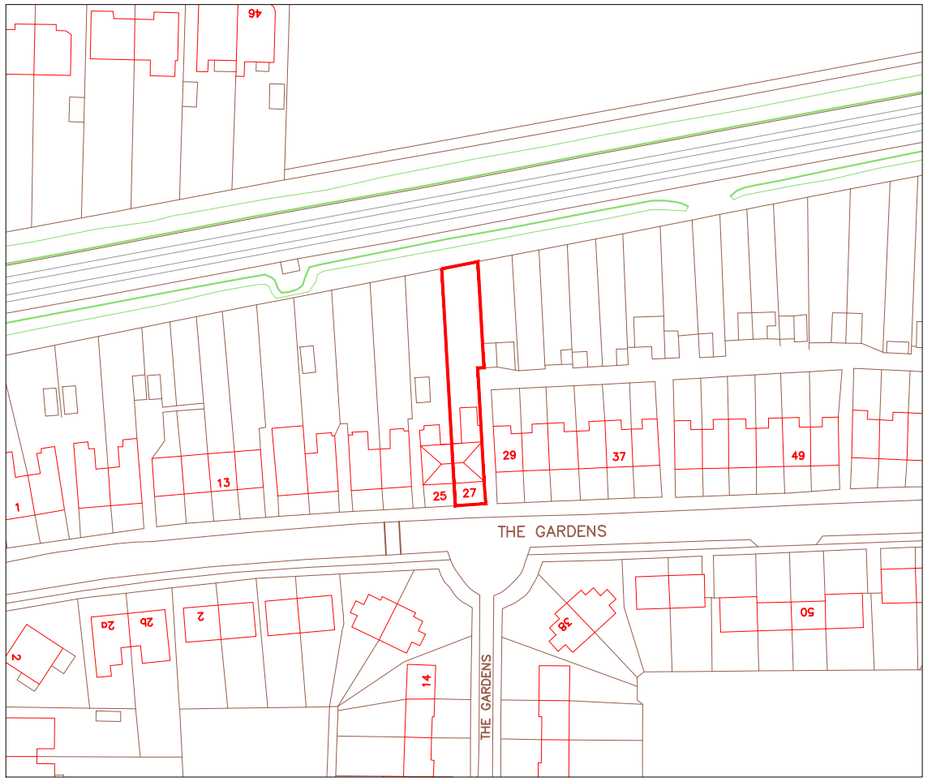

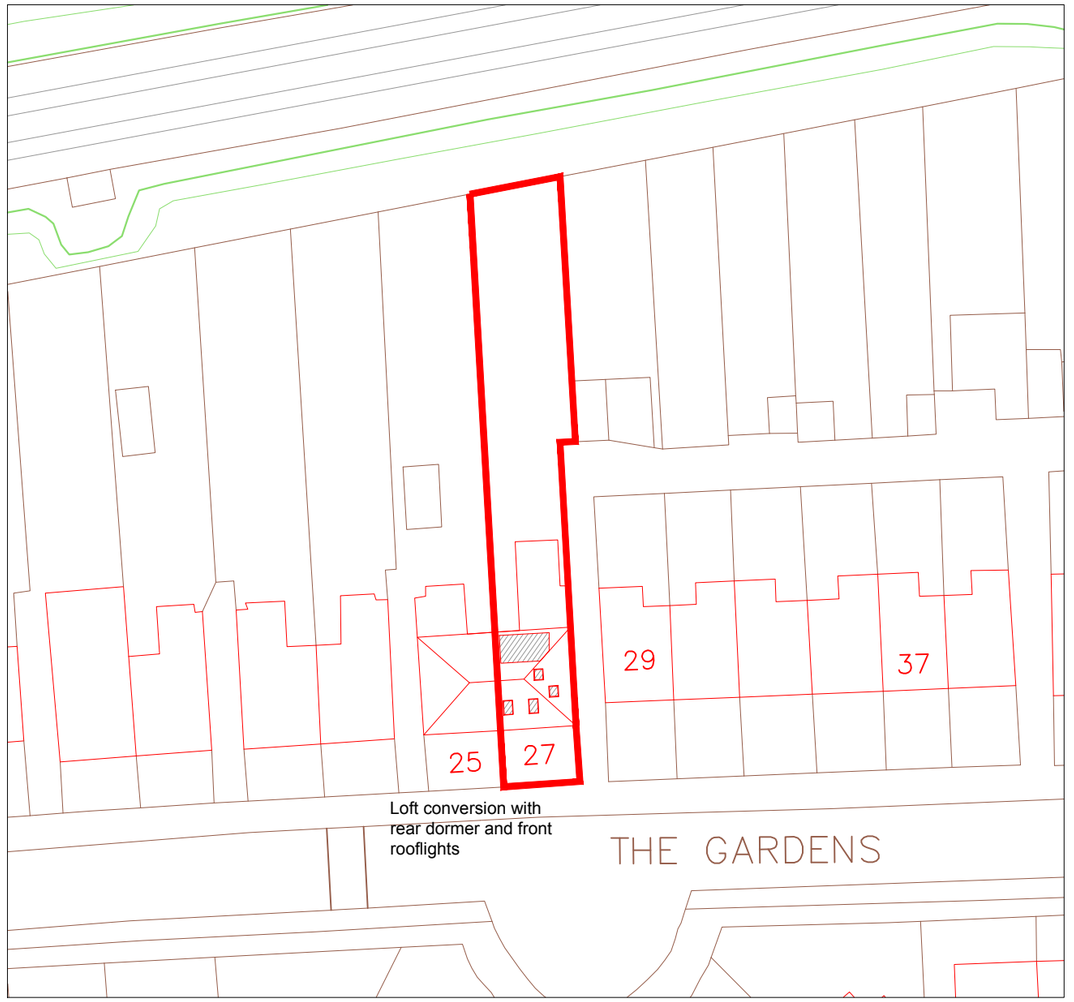

Block Plan 1:500

N
W E
S

Scale 1:500

0 5 10m 20m



Front view of existing house



Rear view of existing house

REVISIONS:
REV: DATE: BY: RVW:

CLIENT
Mr Vit Mrtvy & Ms Linlin Mo

This drawing is for Planning Permission purposes only.

All dimensions to be confirmed on site.

PROJECT
27 The Gardens
Southwick
West Sussex
BN42 4AP

TITLE
Loft conversion with rear dormer & rooflights
Location Plan, Block Plan
and Aerial Photo

STATUS
Planning

DATE
August 2017

SCALE @ A3
1:1250, 1:500

DRAWN BY
Edward Wong

REVIEWED BY
Edward Wong

DRAWING NUMBER
Q PL 01