

REVISIONS:
REV: DATE: BY: RVW:

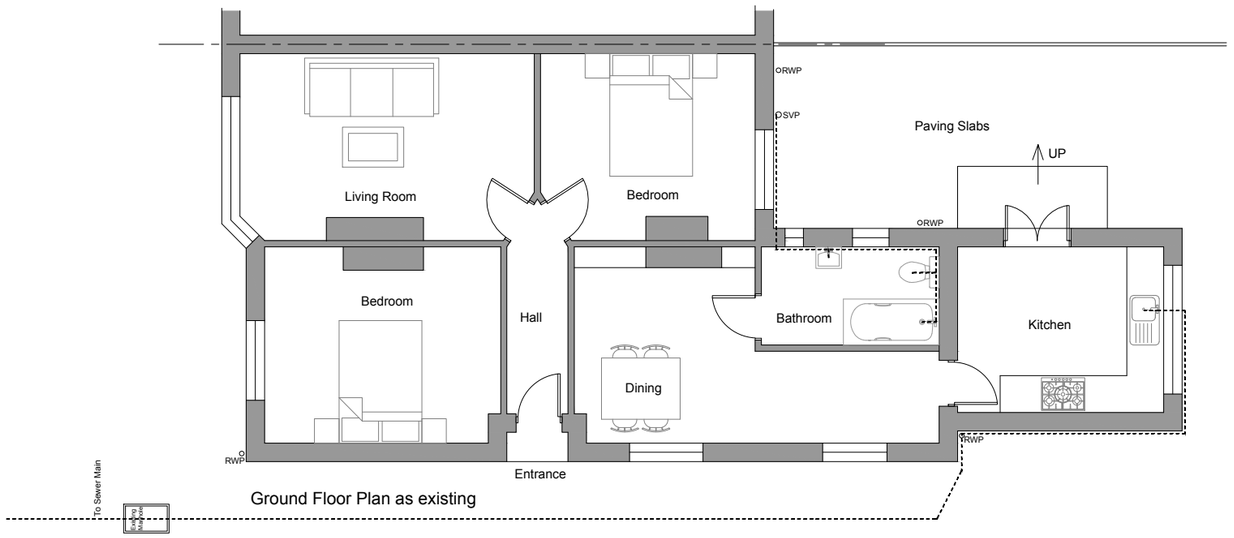

Ground Floor Plan as existing

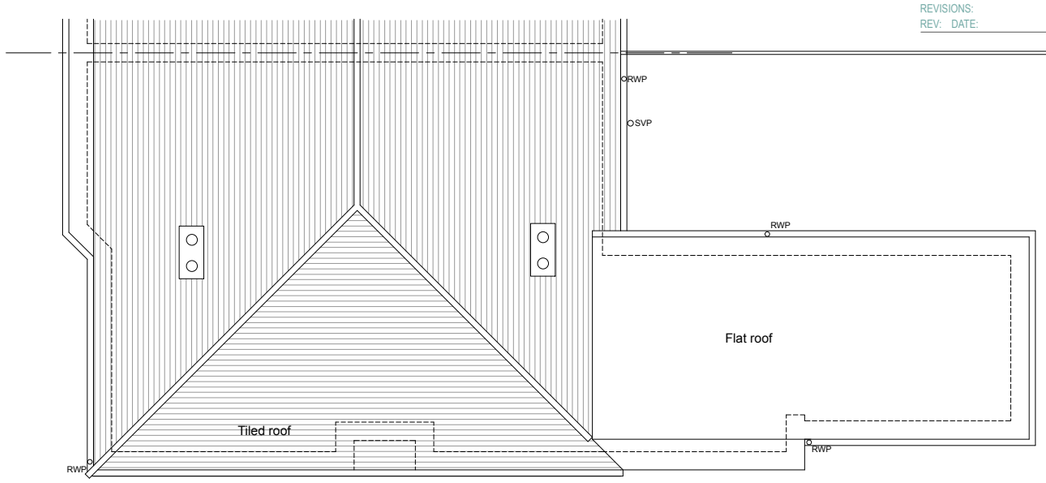

Roof Plan as existing

Ground Floor Plan as proposed

Roof Plan as proposed

Loft Plan as proposed

Scale 1:100

0 1 5m 10m

CLIENT
Mr Vit Mrtvy & Ms Linlin Mo

This drawing is for Planning Permission purposes only.

All dimensions to be confirmed on site.

PROJECT
27 The Gardens
Southwick
West Sussex
BN42 4AP

TITLE
Loft conversion with rear dormer & rooflights
Floor Plans as existing and proposed

STATUS
Planning

DATE
August 2017

SCALE @ A3
1:100

DRAWN BY
Edward Wong

REVIEWED BY
Edward Wong

DRAWING NUMBER
Q PL 02