

REVISIONS:
REV: DATE: BY: RVW:

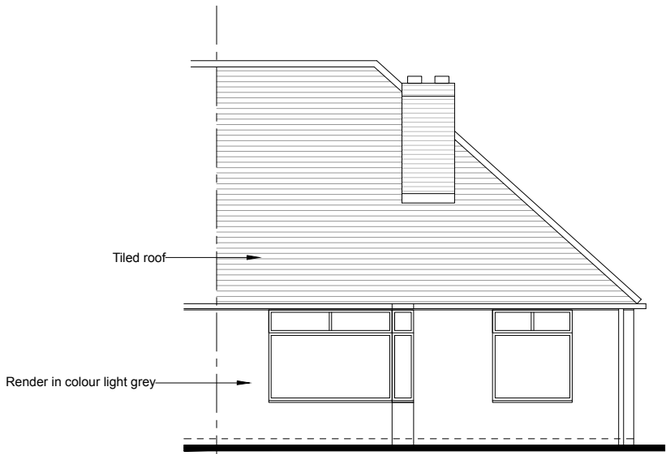


Front (South) Elevation as existing



Side (East) Elevation as existing

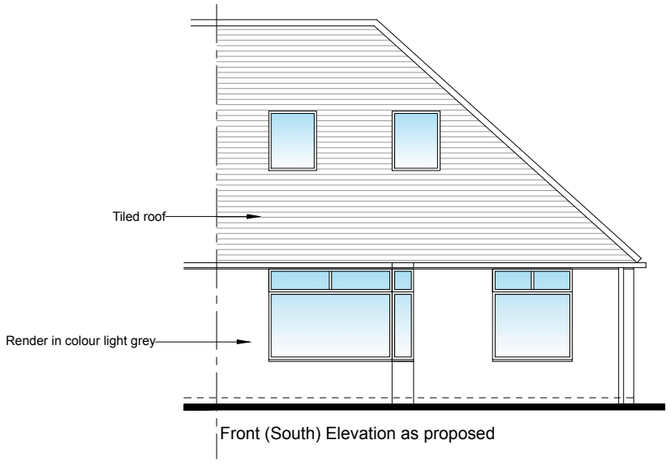

Front (South) Elevation as proposed

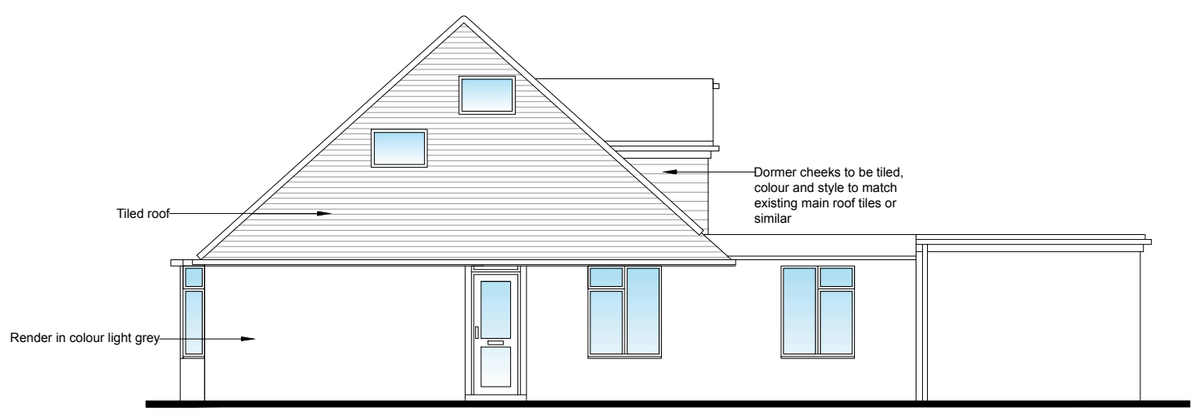

Side (East) Elevation as proposed

Scale 1:100

0 1 5m 10m

CLIENT
Mr Vit Mrtvy & Ms Linlin Mo

This drawing is for Planning Permission purposes only.

All dimensions to be confirmed on site.

PROJECT
27 The Gardens
Southwick
West Sussex
BN42 4AP

TITLE
Loft conversion with rear dormer & rooflights
Front and Side Elevation as existing & proposed

STATUS
Planning

DATE
August 2017

SCALE @ A3
1:100

DRAWN BY
Edward Wong

REVIEWED BY
Edward Wong

DRAWING NUMBER
Q PL 03