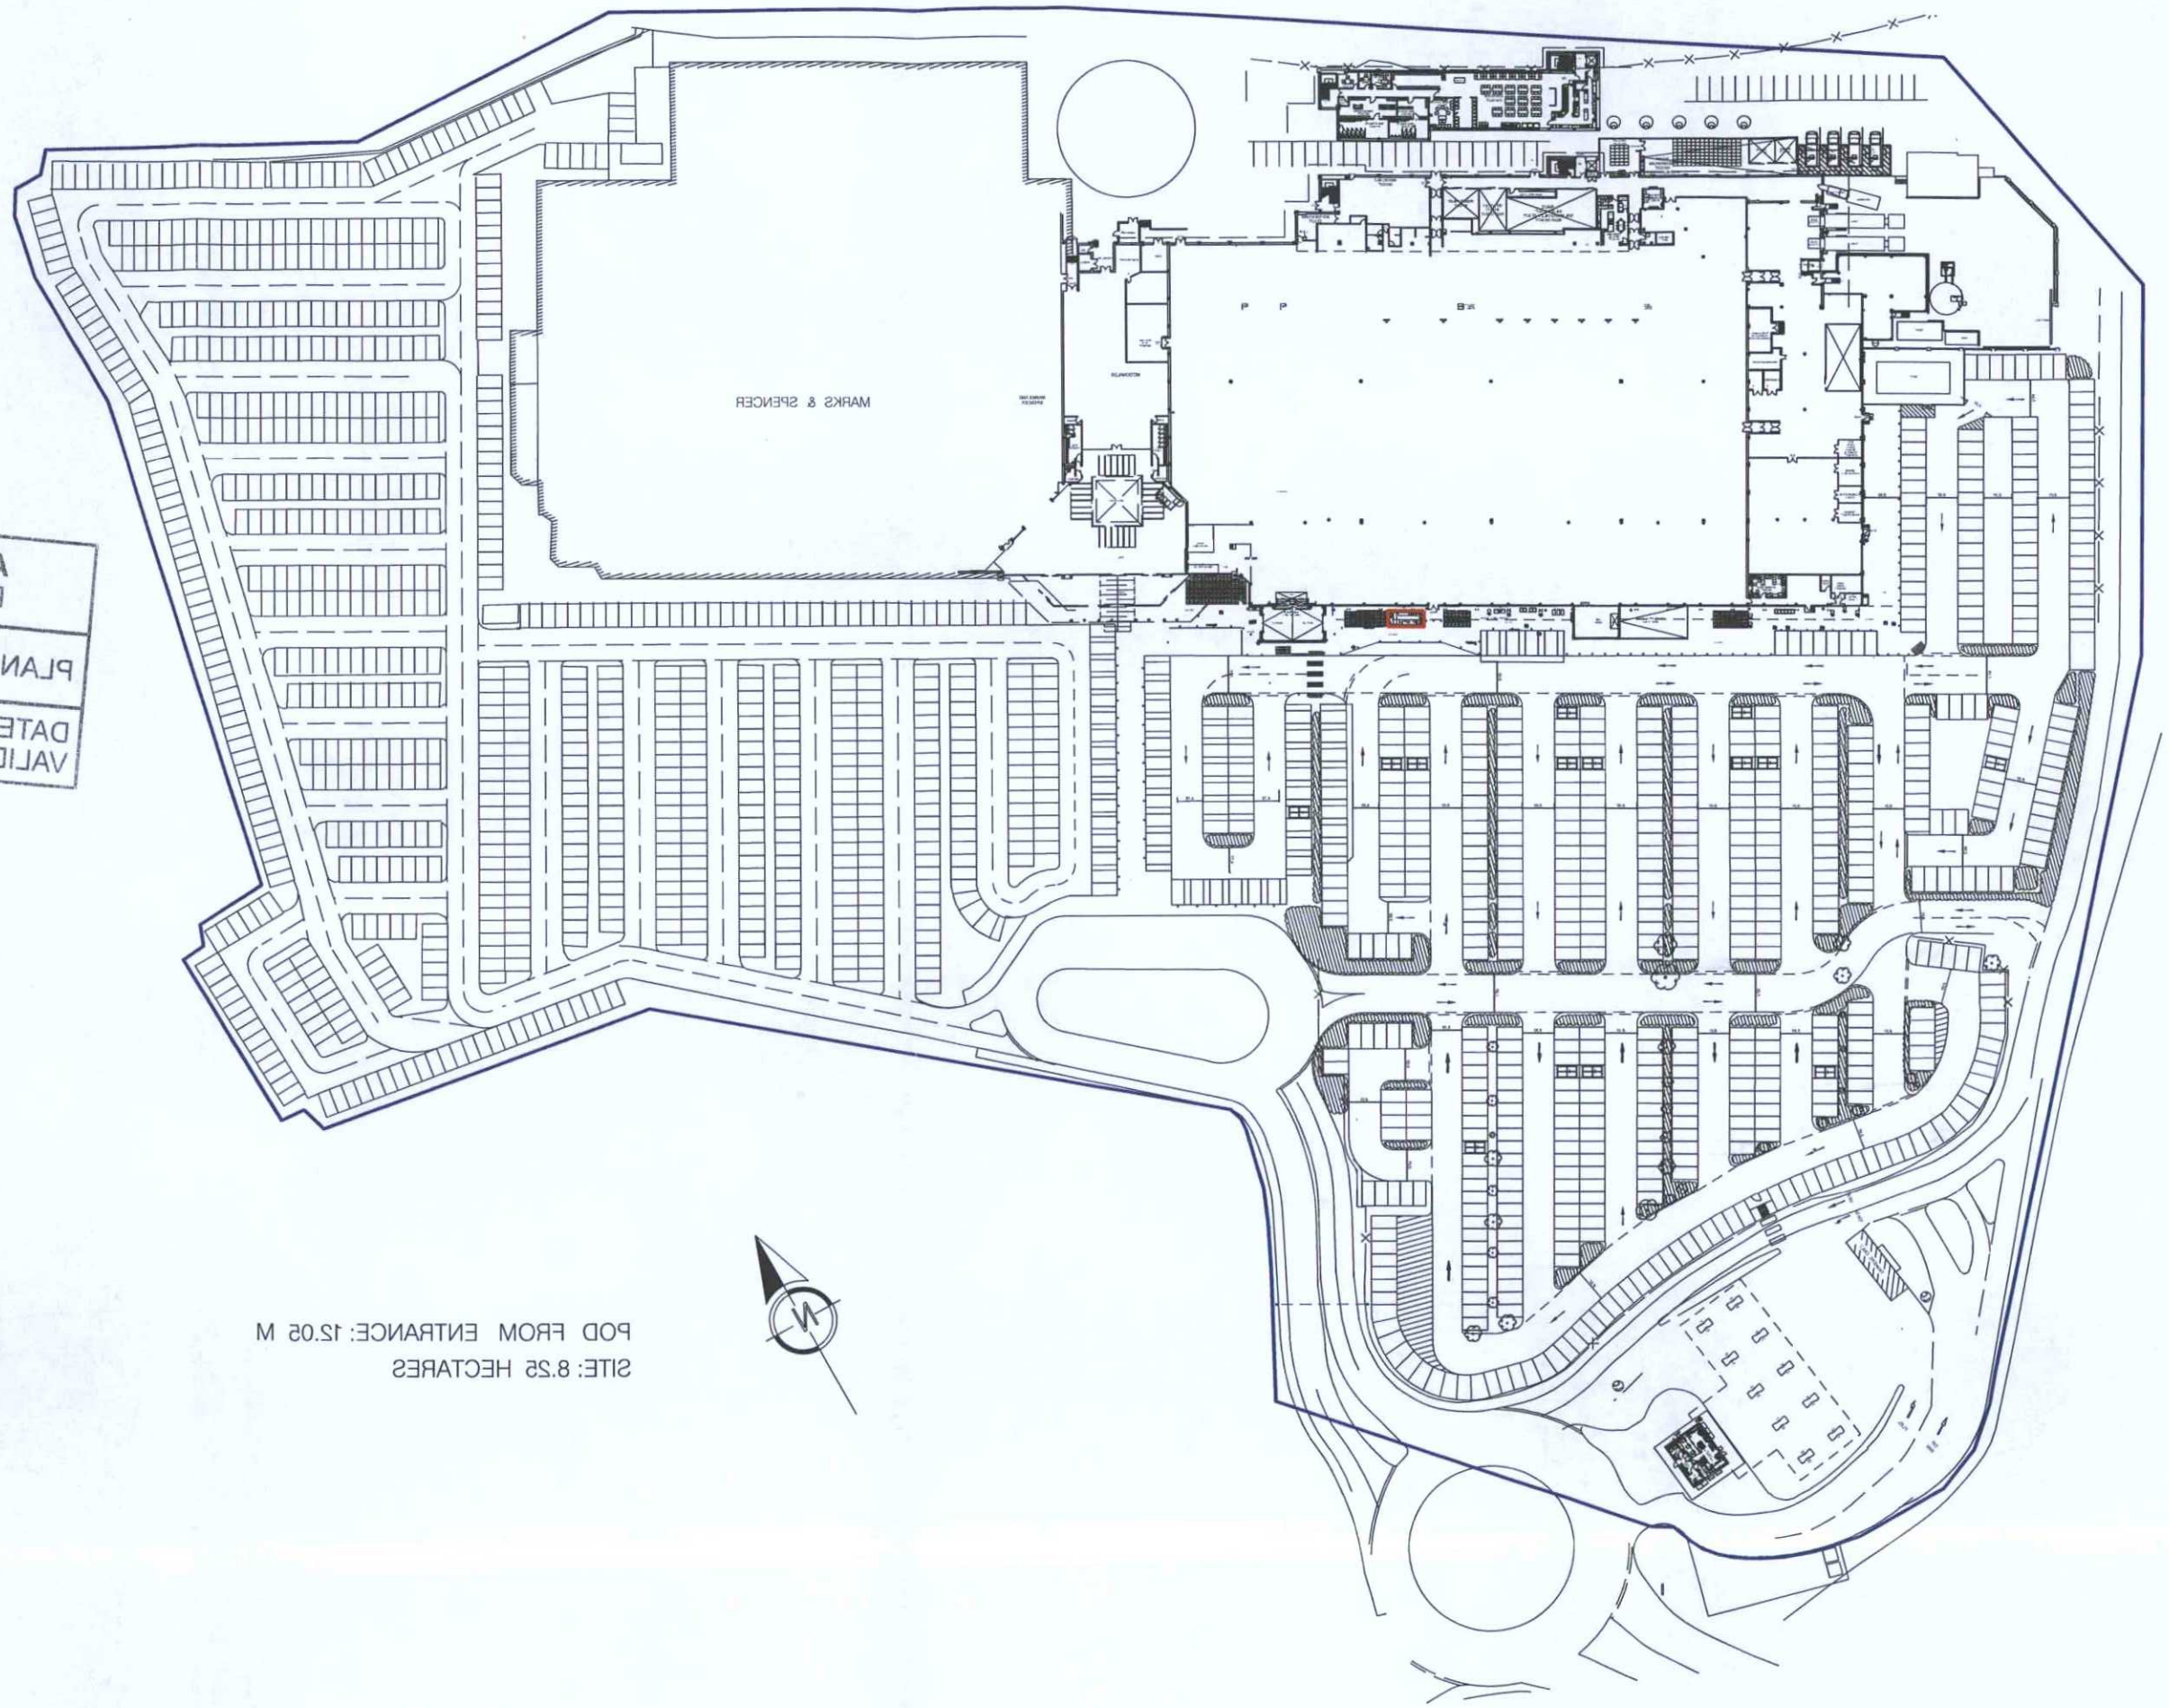

POD FROM ENTRANCE: 12.05 M
SITE: 8.25 HECTARES

REV.	REVISIONS	DATE
**	EXISTING PLAN PRODUCED	12.11.13

ADUR & WORTHING
PLANNING SERVICES

PLAN	AWDM/1470/13
DATE VALID	15 NOV 2013

0	SCALE 1:50	2m
0	SCALE 1:100	4m
0	SCALE 1:200	8m
0	SCALE 1:500	20m
0	SCALE 1:1250	50m

PROPOSED LOCATION
SITE BOUNDARY

PROJECT
3178
SHOREHAM FORMAT 80

DESCRIPTION
DRY CLEANING POD
BOUNDARY & LOCATION PLAN

DRAWING NO. 3178pag##.dgn

PHASE ISSUE ##

SCALE 1:1250@A3 DATE 12.11.13

PLANNING HEAD Steve Scott

COMPANY FUSE 3

DRAWN LD

TESCO
STORE PLANNING

TESCO STORES LIMITED
STORE PLANNING DEPARTMENT
PROPERTY SERVICES
P.O. BOX 400, CIRRUS BUILDING, SHIRE PARK
WELWYN GARDEN CITY, HERTS. AL7 1GA
TELEPHONE : 01707 395150

THE COPYRIGHT AND ALL OTHER RIGHTS IN AND RELATING TO THIS PUBLICATION BELONGS TO AND IS THE SOLE PROPERTY OF TESCO STORES LIMITED. ALL RIGHTS ARE RESERVED WITHIN THE WORLD. NOT ANY PART OF THIS PUBLICATION MAY BE REPRODUCED OR TRANSMITTED IN ANY FORM OR BY ANY ELECTRONIC OR MECHANICAL MEANS INCLUDING PHOTOCOPYING AND RECORDING OR FROM ANY RETRIEVAL SYSTEM WITHOUT THE PRIOR WRITTEN LICENCE FROM THE OWNER
© 2008 TESCO STORES LIMITED