
© THIS DRAWING IS THE COPYRIGHT OF ACS (Trees) Consulting.

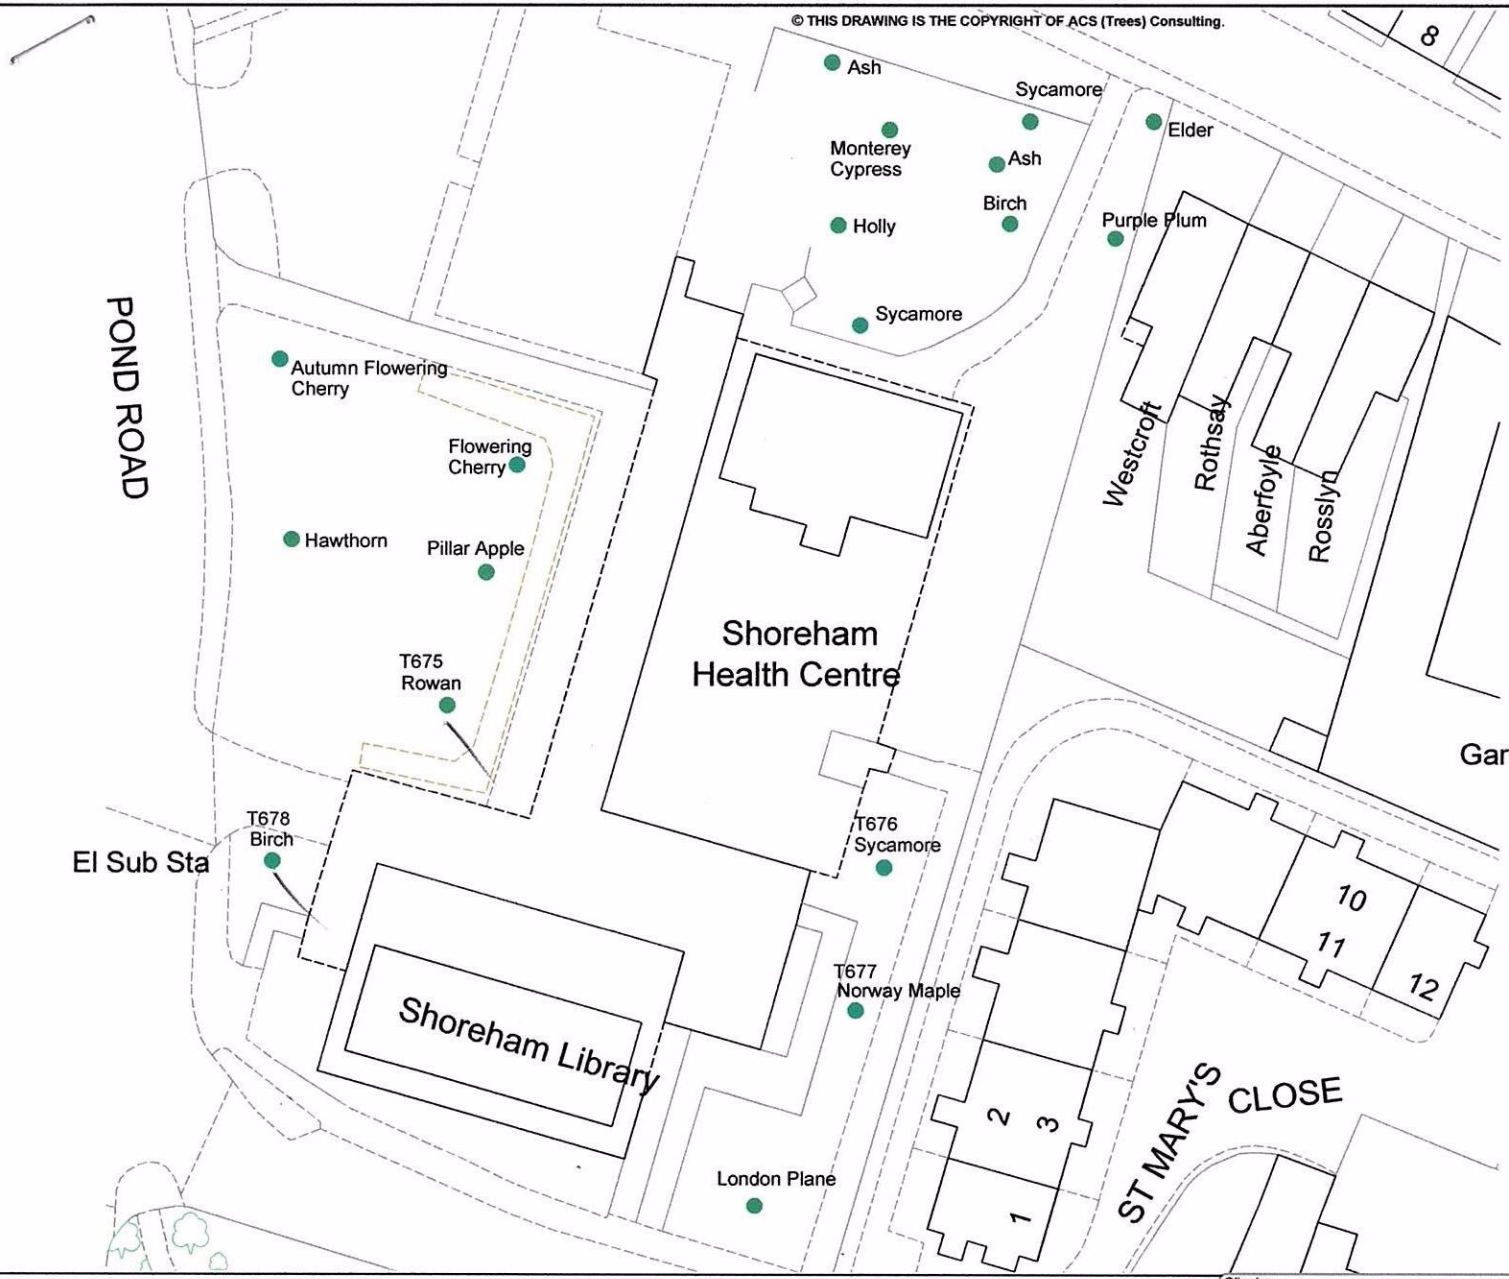

ACS (Trees) Consulting LEGEND

Indicative

T30

Approx. position of recorded tree.

Trees with 'T' numbers require work.

Refer to relevant tree survey schedule for recommendations

Client : NHS Properties West Sussex			ACS (Trees) Consulting Consultants in the Management of Trees and Woodlands Tree Tops | Redwood Mount | Reigate | Surrey | RH2 9NB TEL: 01737 244819 | 07770 820105 E: info@acstrees.co.uk www.acstrees.co.uk
Project : Shoreham Health Centre			
Title : Tree Survey Plan			
Scale : 1: NTS A3	Dwg No : TS1_SHC	Rev : -	
Date : Apr. 2022			
Do not scale from this drawing. Any discrepancies are to be reported to ACS (Trees) Consulting. This drawing is to be used when printed to scale & in colour.			

ACS (TREES) Consulting
Urban & rural tree management