SITE

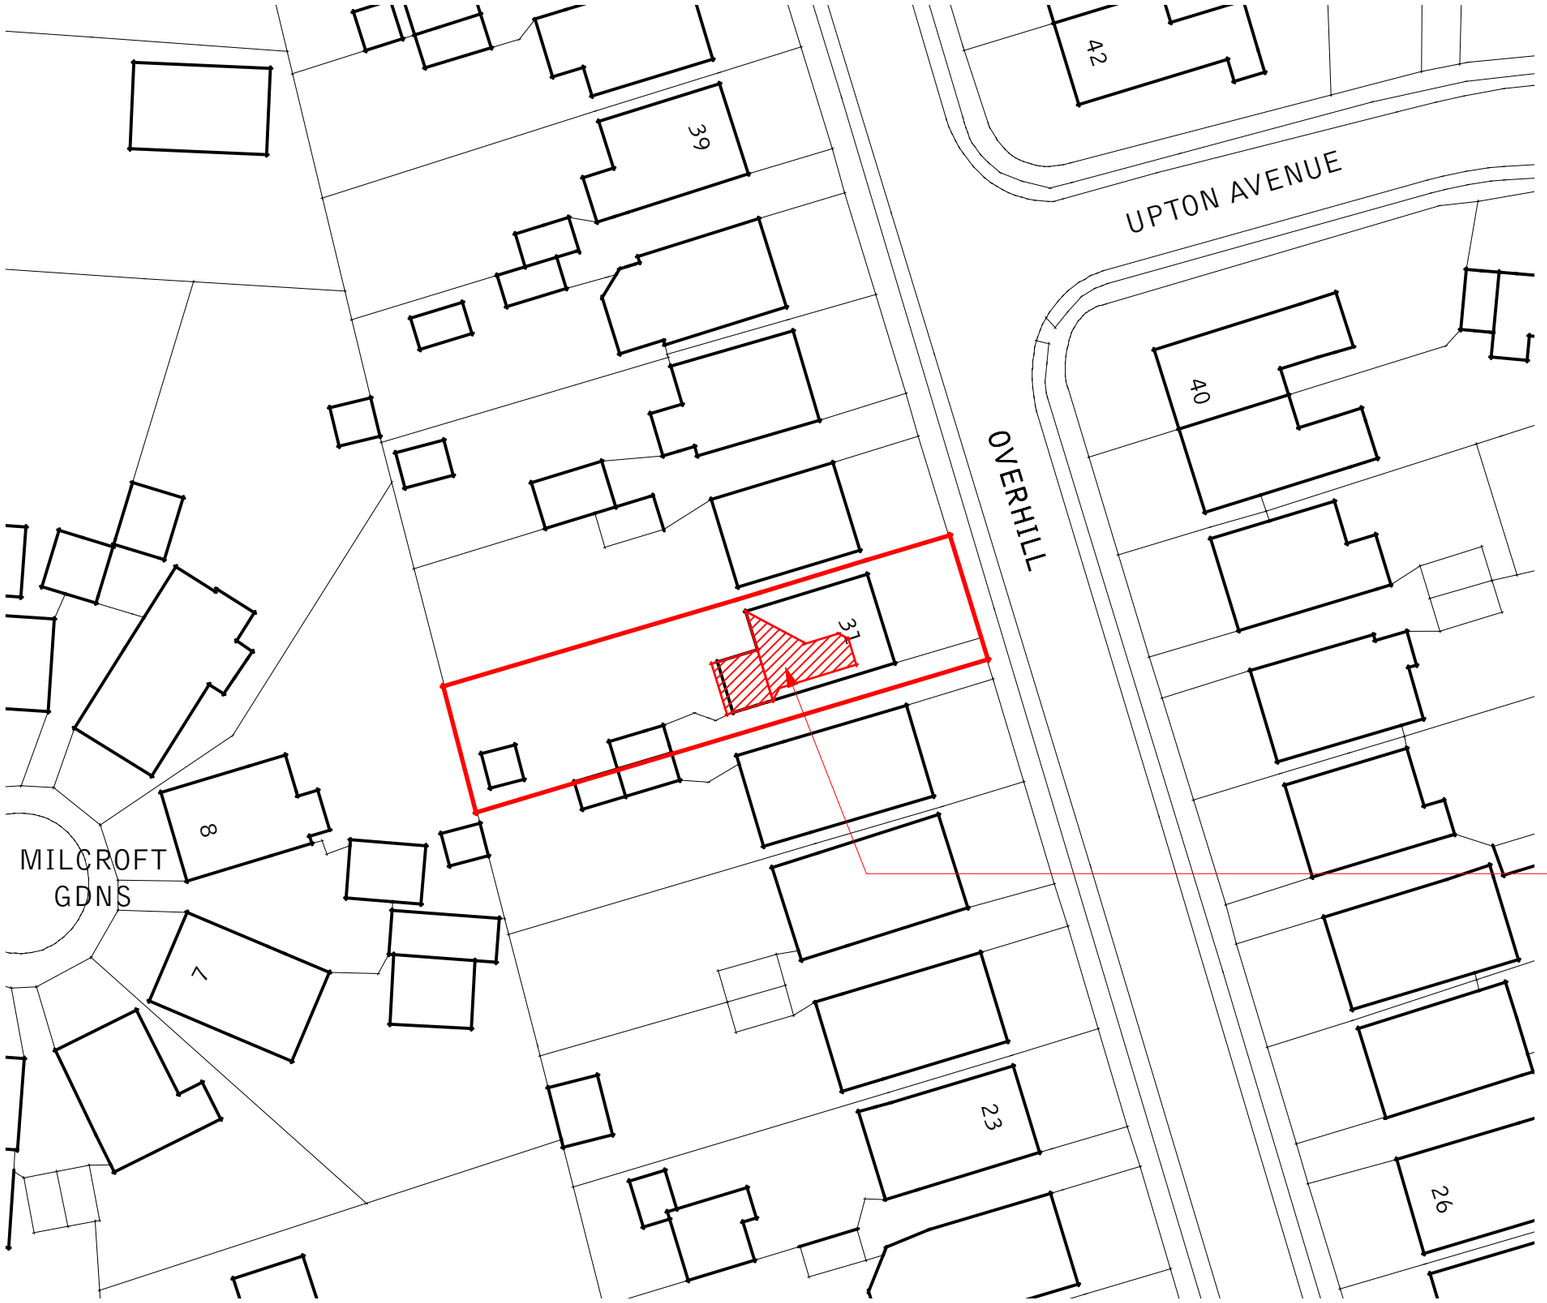

1 Block Plan
Scale: 1:500

0 10 20 30 40 50 M

Red hatch denotes proposed development



2 Site Location Plan
Scale: 1:1250

0 25 50 75 100 M

N

PLANNING

REV	DATE	DESCRIPTION

RIGHTFUL PLACE
architectural design

07810 016251 | info@rightfulplacead.co.uk

PROJECT:
31 Overhill, BN42 4WL
Loft conversion & GF extension

CLIENT:
G. Poulton

SUBJECT:
Site Location Plan
& Block Plan

DATE:
02/24

PROJECT NR:	DRAWING NR:	REVISION:	SCALE:
0120	P001		1:1250 & 1:500@A3

THIS DRAWING IS THE PROPERTY OF SCOTT FRANCIS MCIAT
DO NOT SCALE FROM THIS DRAWING. CHECK ALL LEVELS AND DIMENSIONS ON SITE AND COORDINATE WITH ALL OTHER CONTRACT DOCUMENTATION BEFORE ORDERING OR CARRYING OUT WORK ON SITE.