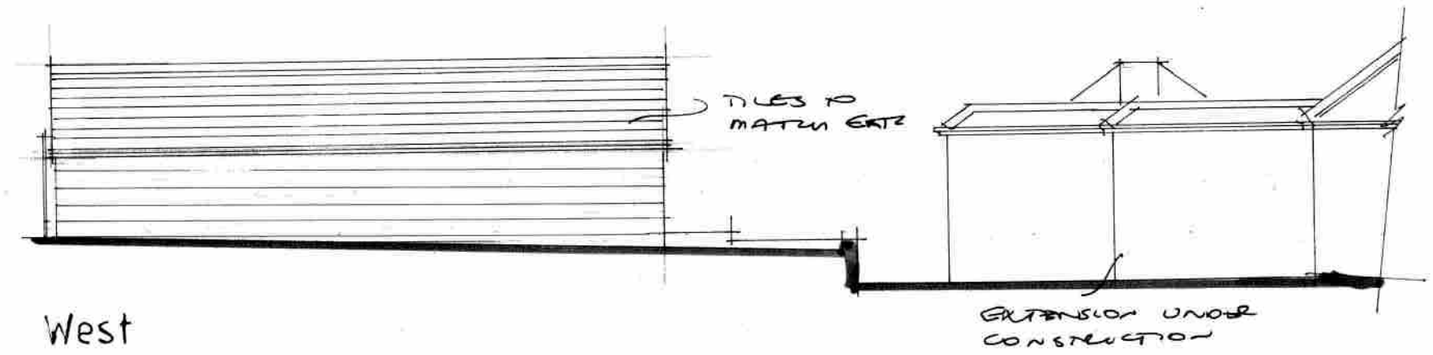

West

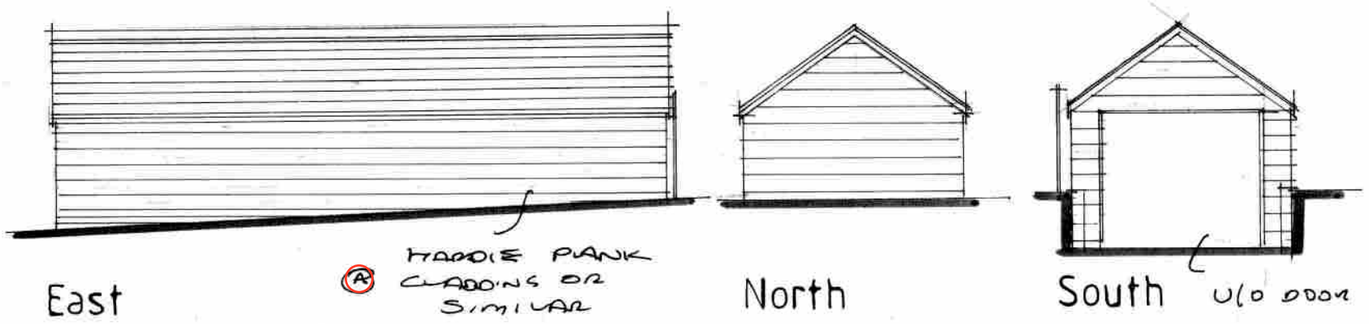

East

North

South U/O DOOR

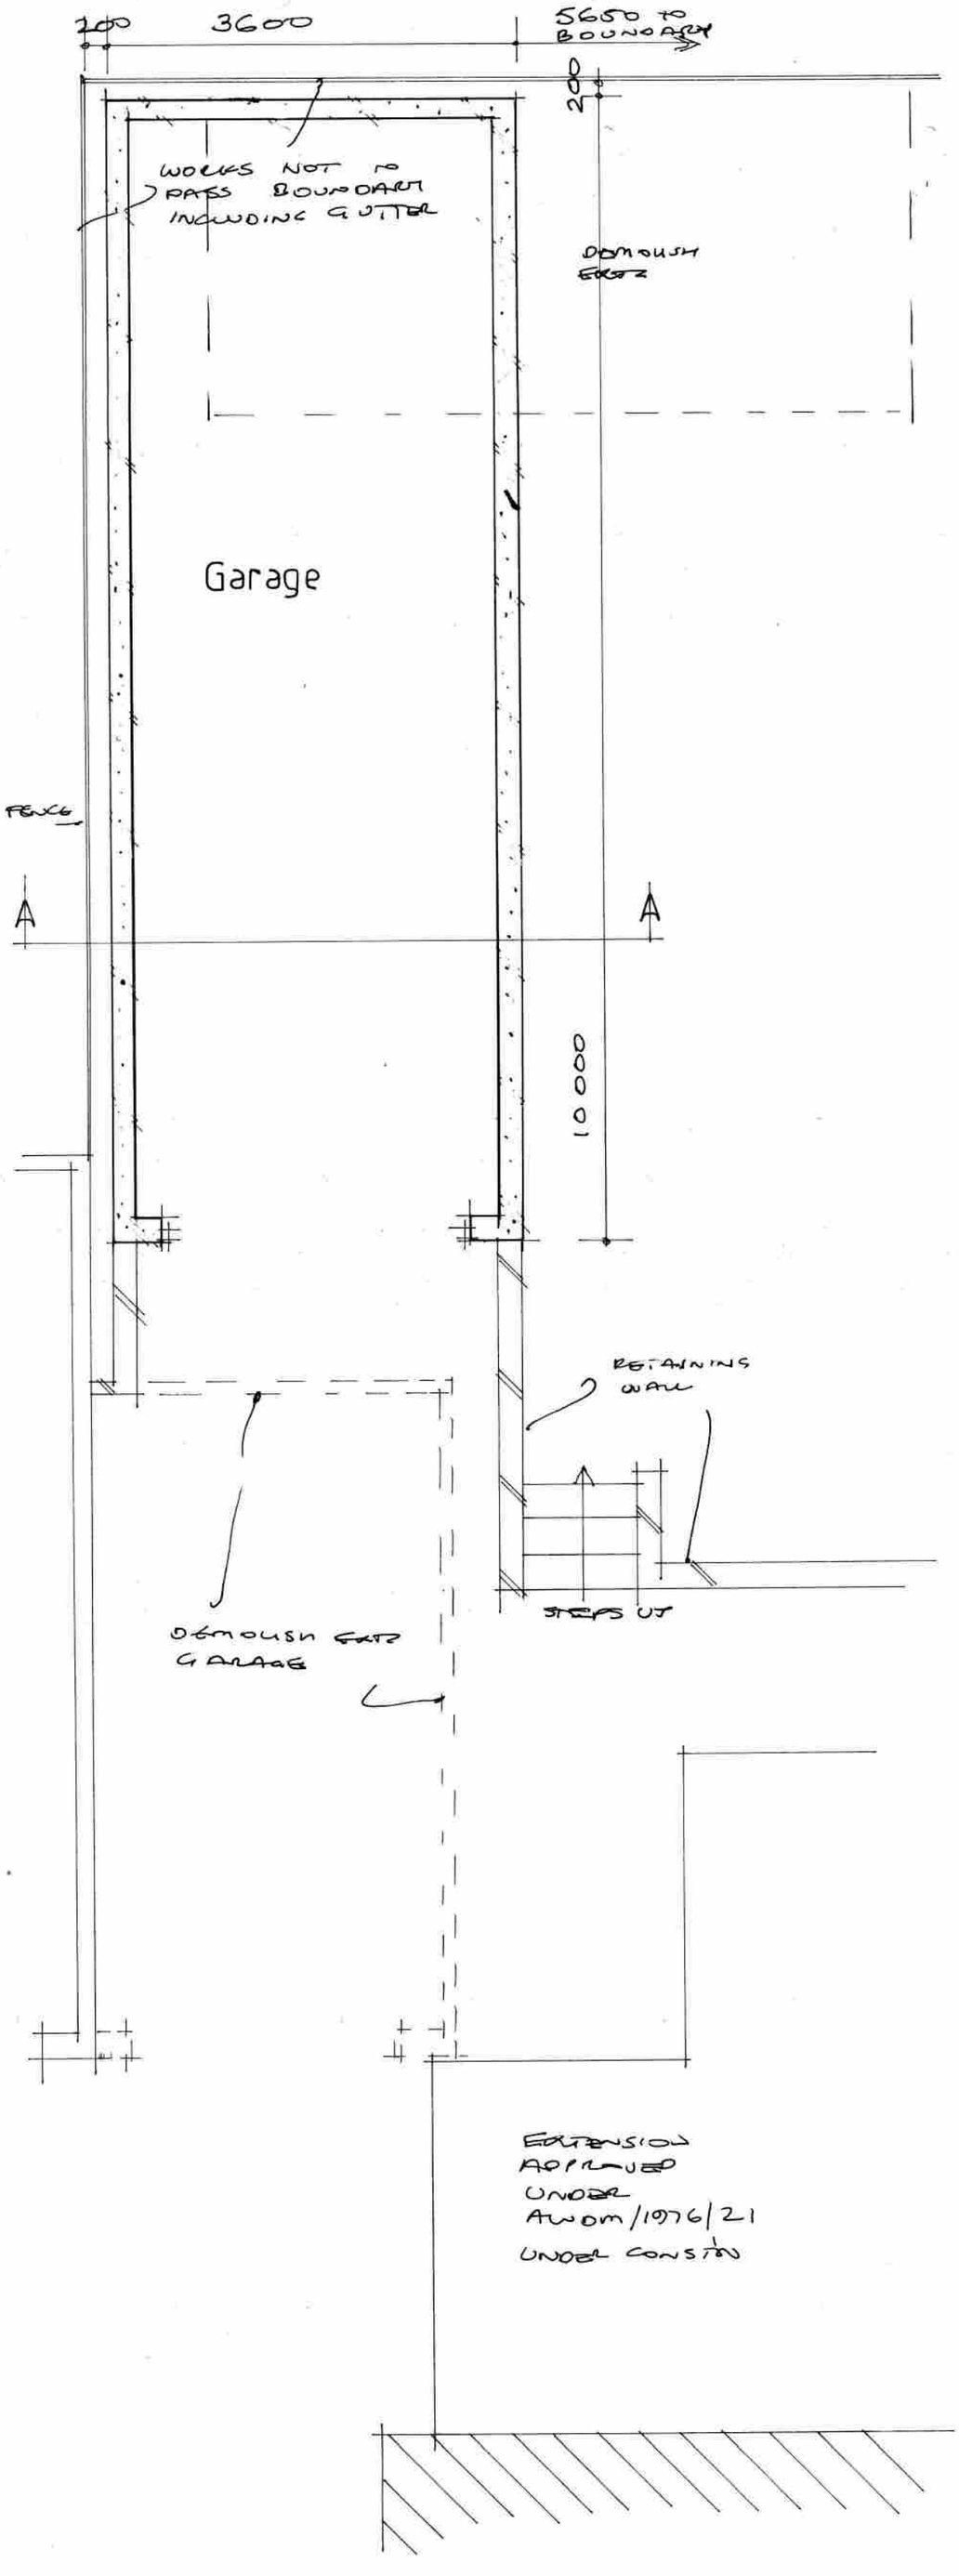

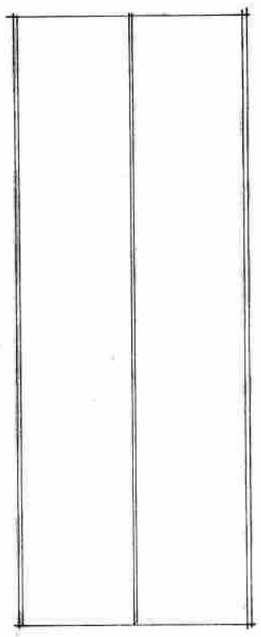

Roof plan 1:100

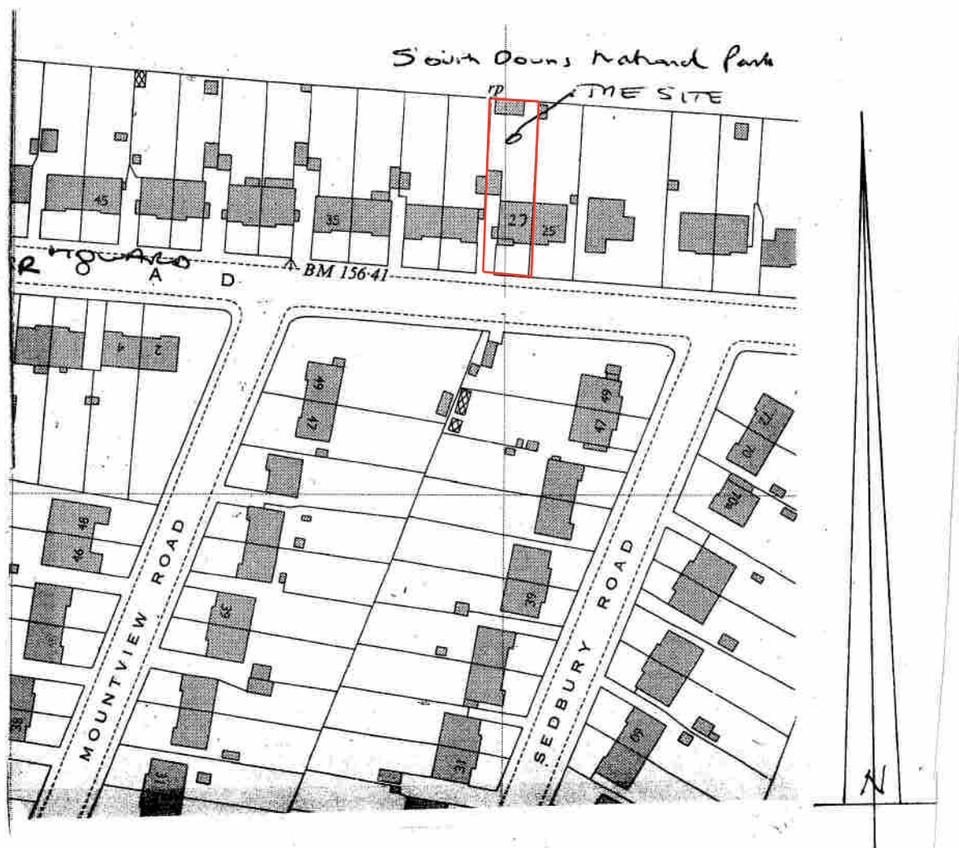

Site plan 1:1250

0 10 20 30 40 50m

1:1250 @ A2

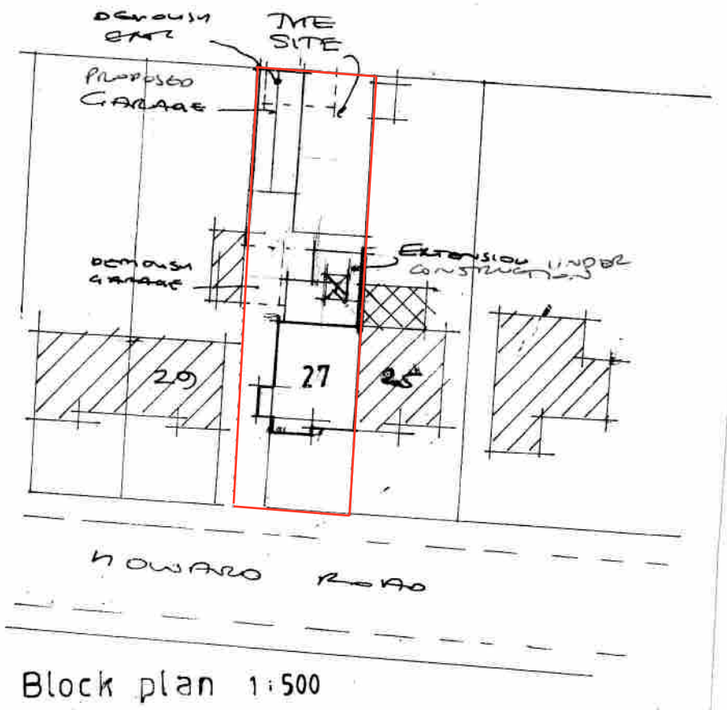

Block plan 1:500

0 10 20 30m

1:500 @ A2

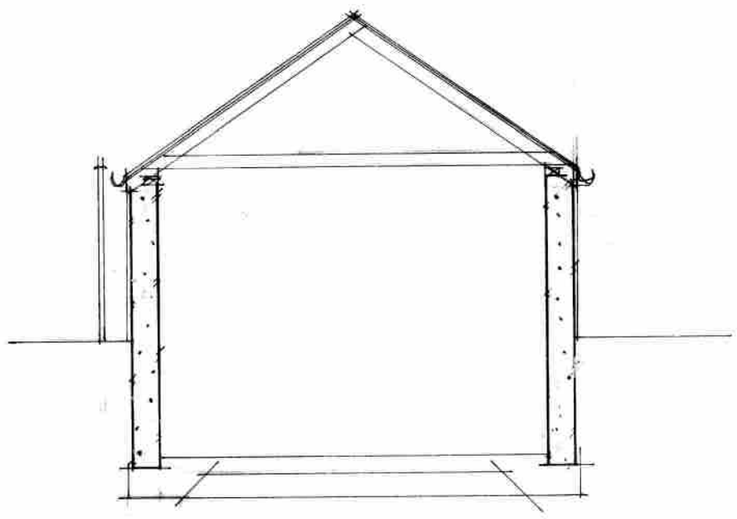

Section AA 1:50

AJ SALTER & SON
Architectural Technicians
and Surveyors
50 WINDSOR ROAD, WORTHING,
WEST SUSSEX, BN11 2LY
Tel/Fax: (01903 209496)
E-mail: ajsalterandson@hotmail.com

C			
B			
A	TO CLIENTS REQTS	FEB 24	R
Client	Mr & Mrs Luxford		
Address	27 Howard Road : Lancing		
Drawing	PROPOSED GARAGE		No. 4921:10/A
Scale	1:50 1:100 1:500 1:1250	Drawn IS	Date JAN 24

EXTENSION APPROVED UNDER AWDM/1076/21 UNDER CONSTN