

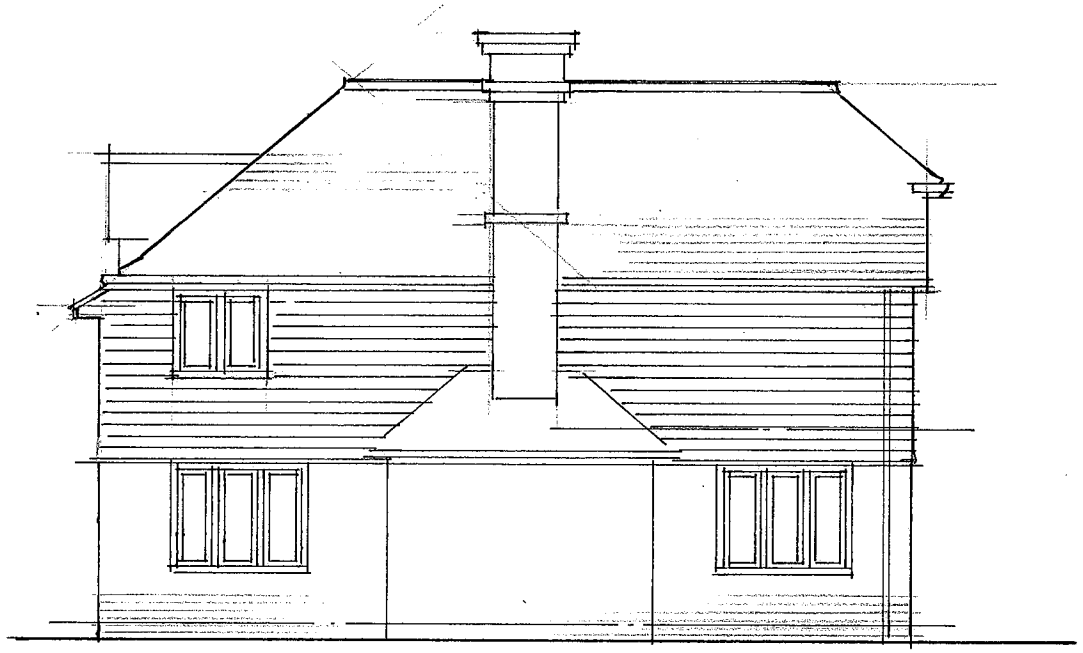


NORTH

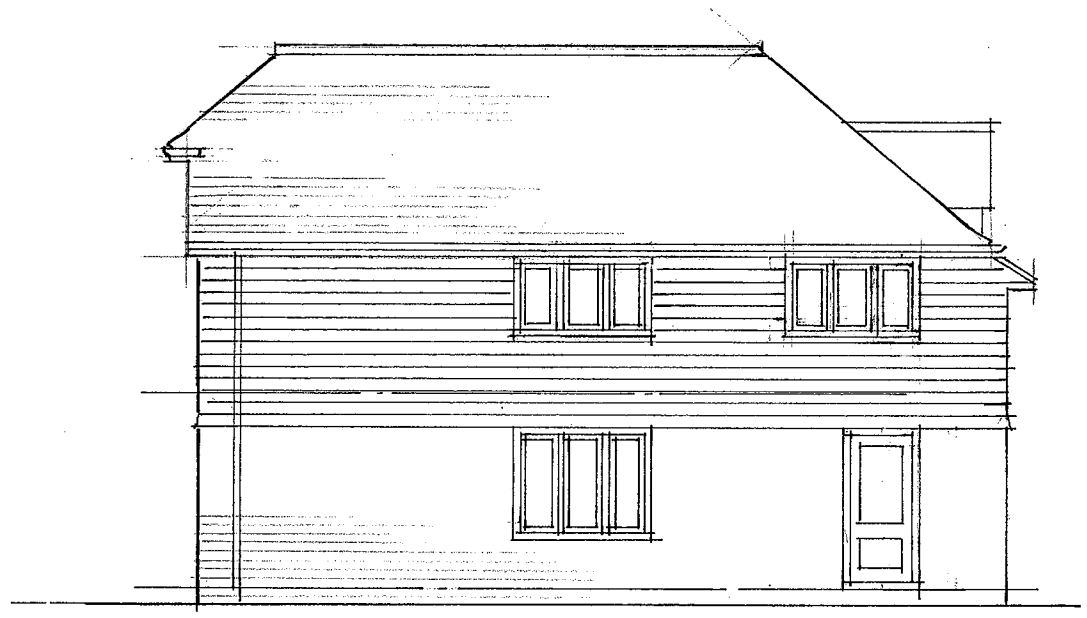

SOUTH

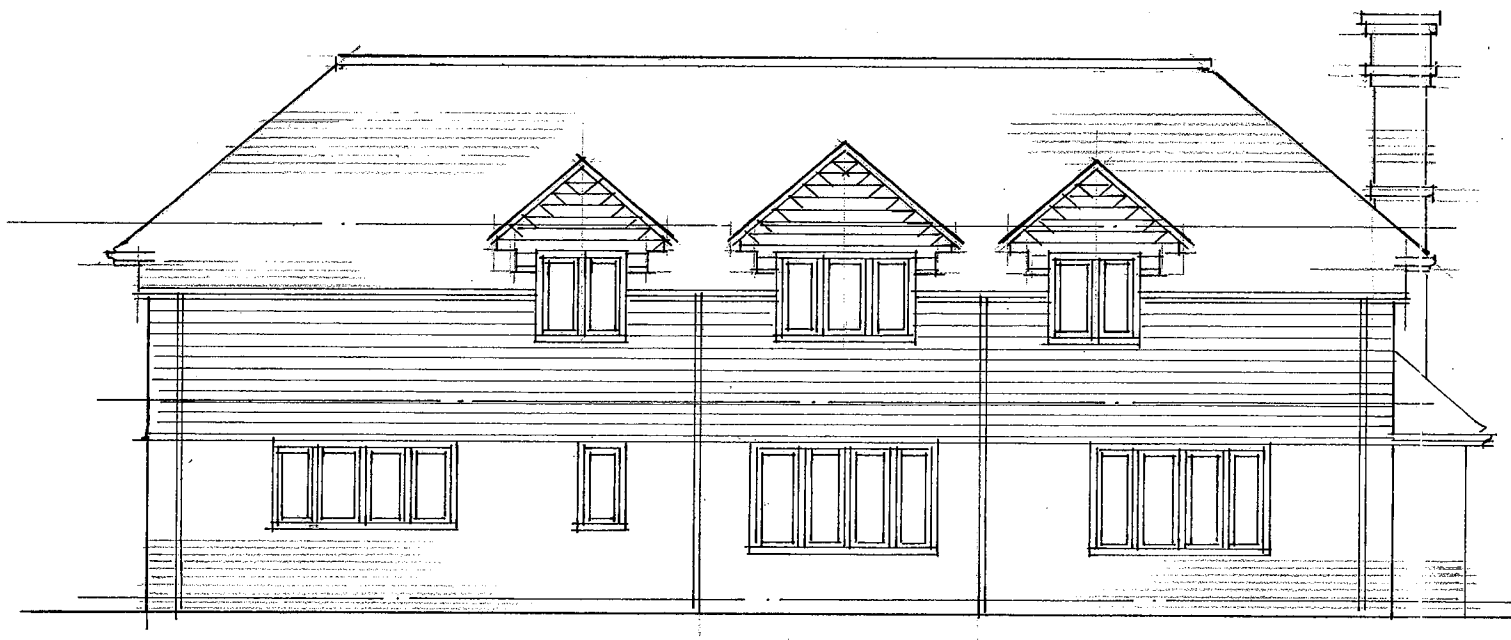

EAST

plain clay tiles

weather tiling

local stock bricks

AMENDMENT
APP/ 0061/09
6/4/09

REVISED PROPOSAL

OLD SALTS FARM
NURSERY
OLD SALTS FARM ROAD
LANCING

PROPOSED HOUSE

SCALE 1:100

DATE MARCH '09

607/2A