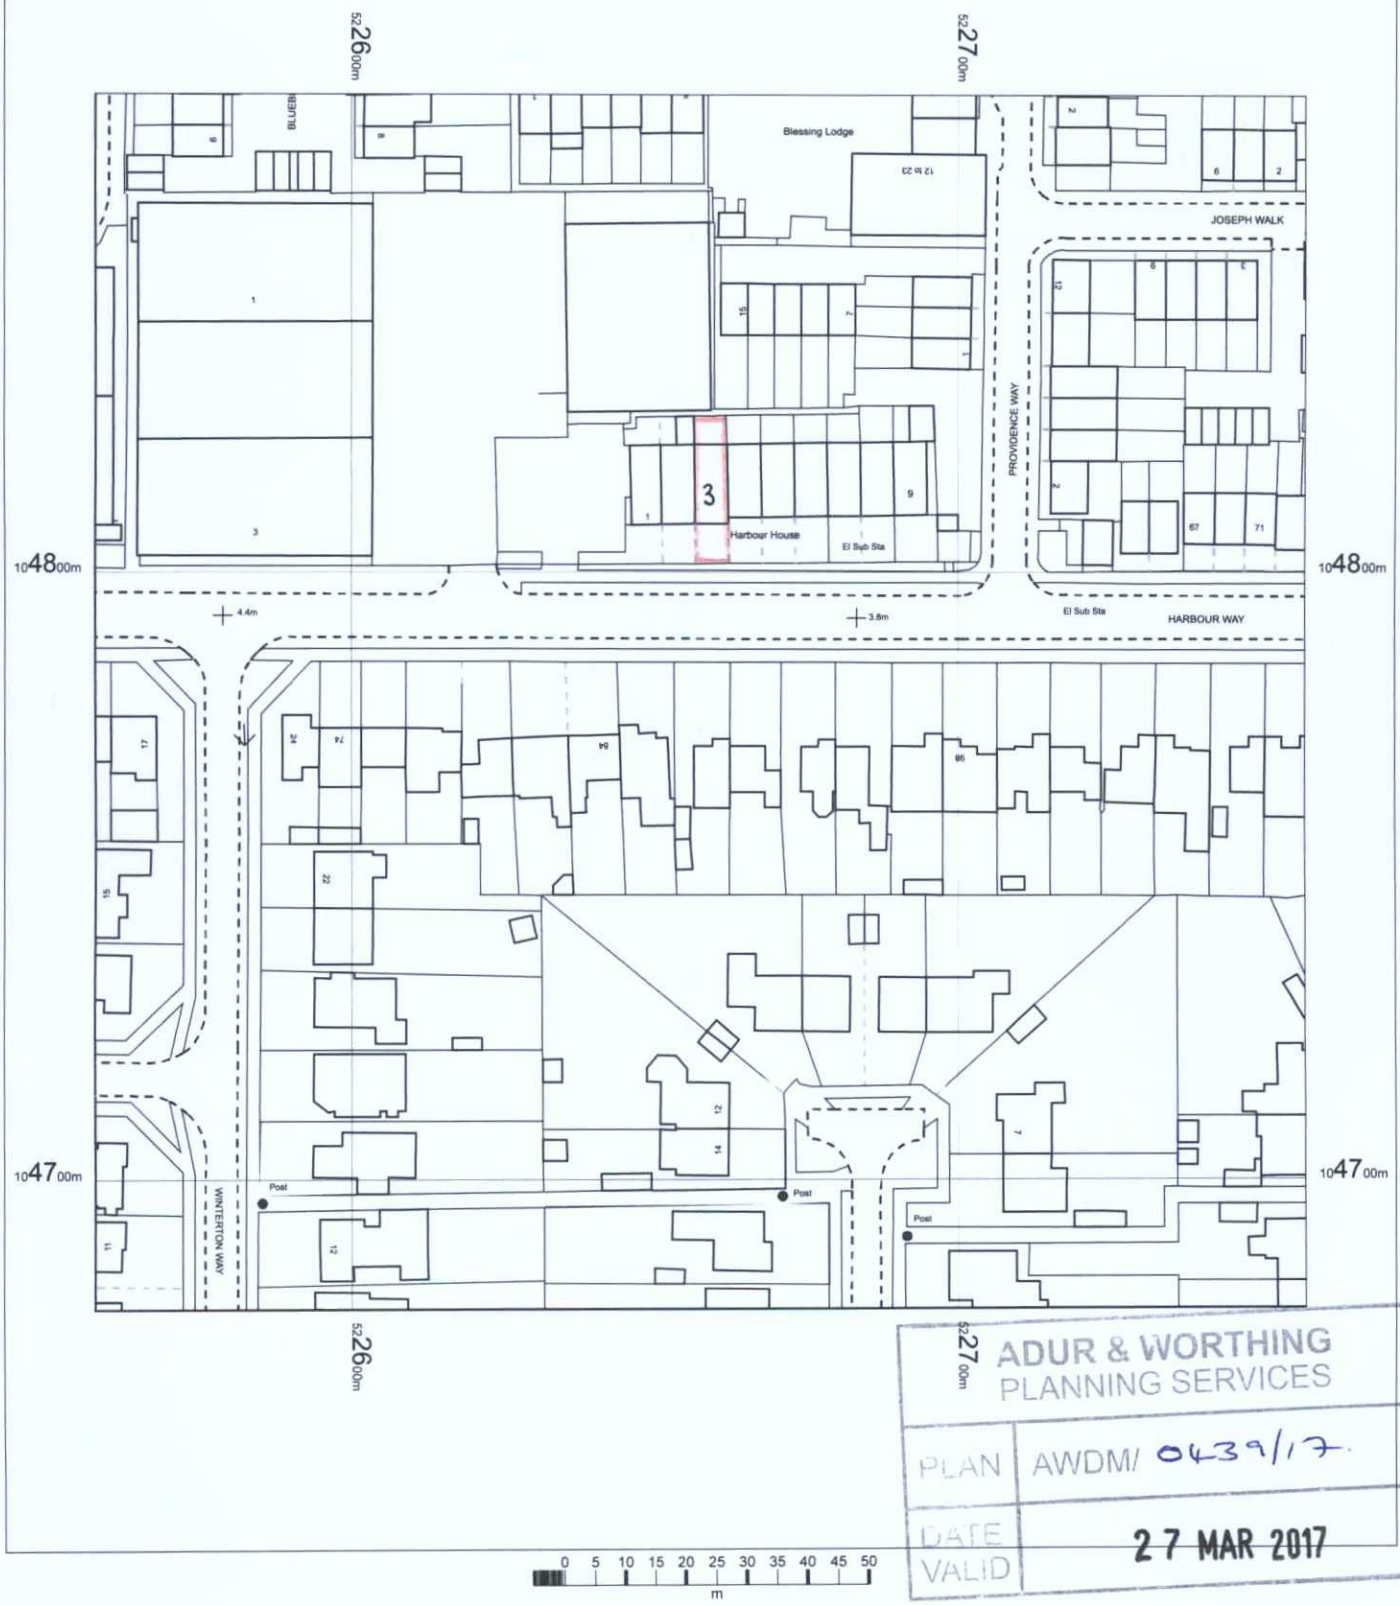


ADUR & WORTHING
PLANNING SERVICES

PLAN	AWDM/ 0439/17.
DATE VALID	27 MAR 2017

No.3 HARBOUR HOUSE
HARBOUR WAY
SHOREHAM-BY-SEA
BN43 5HZ

OS MasterMap 1250/2500/10000 scale
15 March 2017, ID: HMC-00607858
www.themapcentre.com

1:1250 scale print at A4, Centre: 522658 E, 104778 N

©Crown Copyright and database rights 2016 OS 100019980

N

OS Data

MBE
MAIL BOXES ETC.