
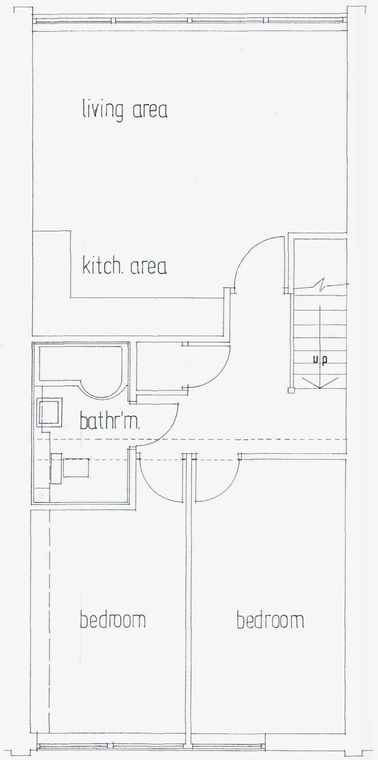


FIRST FLOOR PLAN

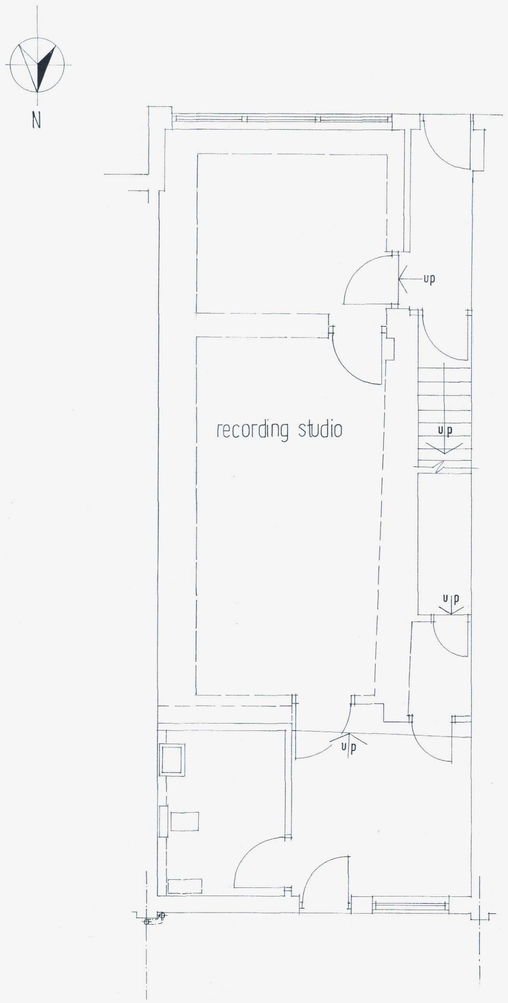

GROUND FLOOR PLAN

1 2 3 4 5 scale bar @ A2.

0434/17
27 MAR 2017

DWG. No.1.

3 HARBOUR HOUSE
HARBOUR WAY
SHOREHAM-BY-SEA

SURVEY OF EXISTING

DRAWN BY
ALAN R. WOOD
75 WESTBOURNE STREET
HOVE BN3 5PF tel: 01273 770602

SCALE: 1 : 50

DATED: FEB. 2017