
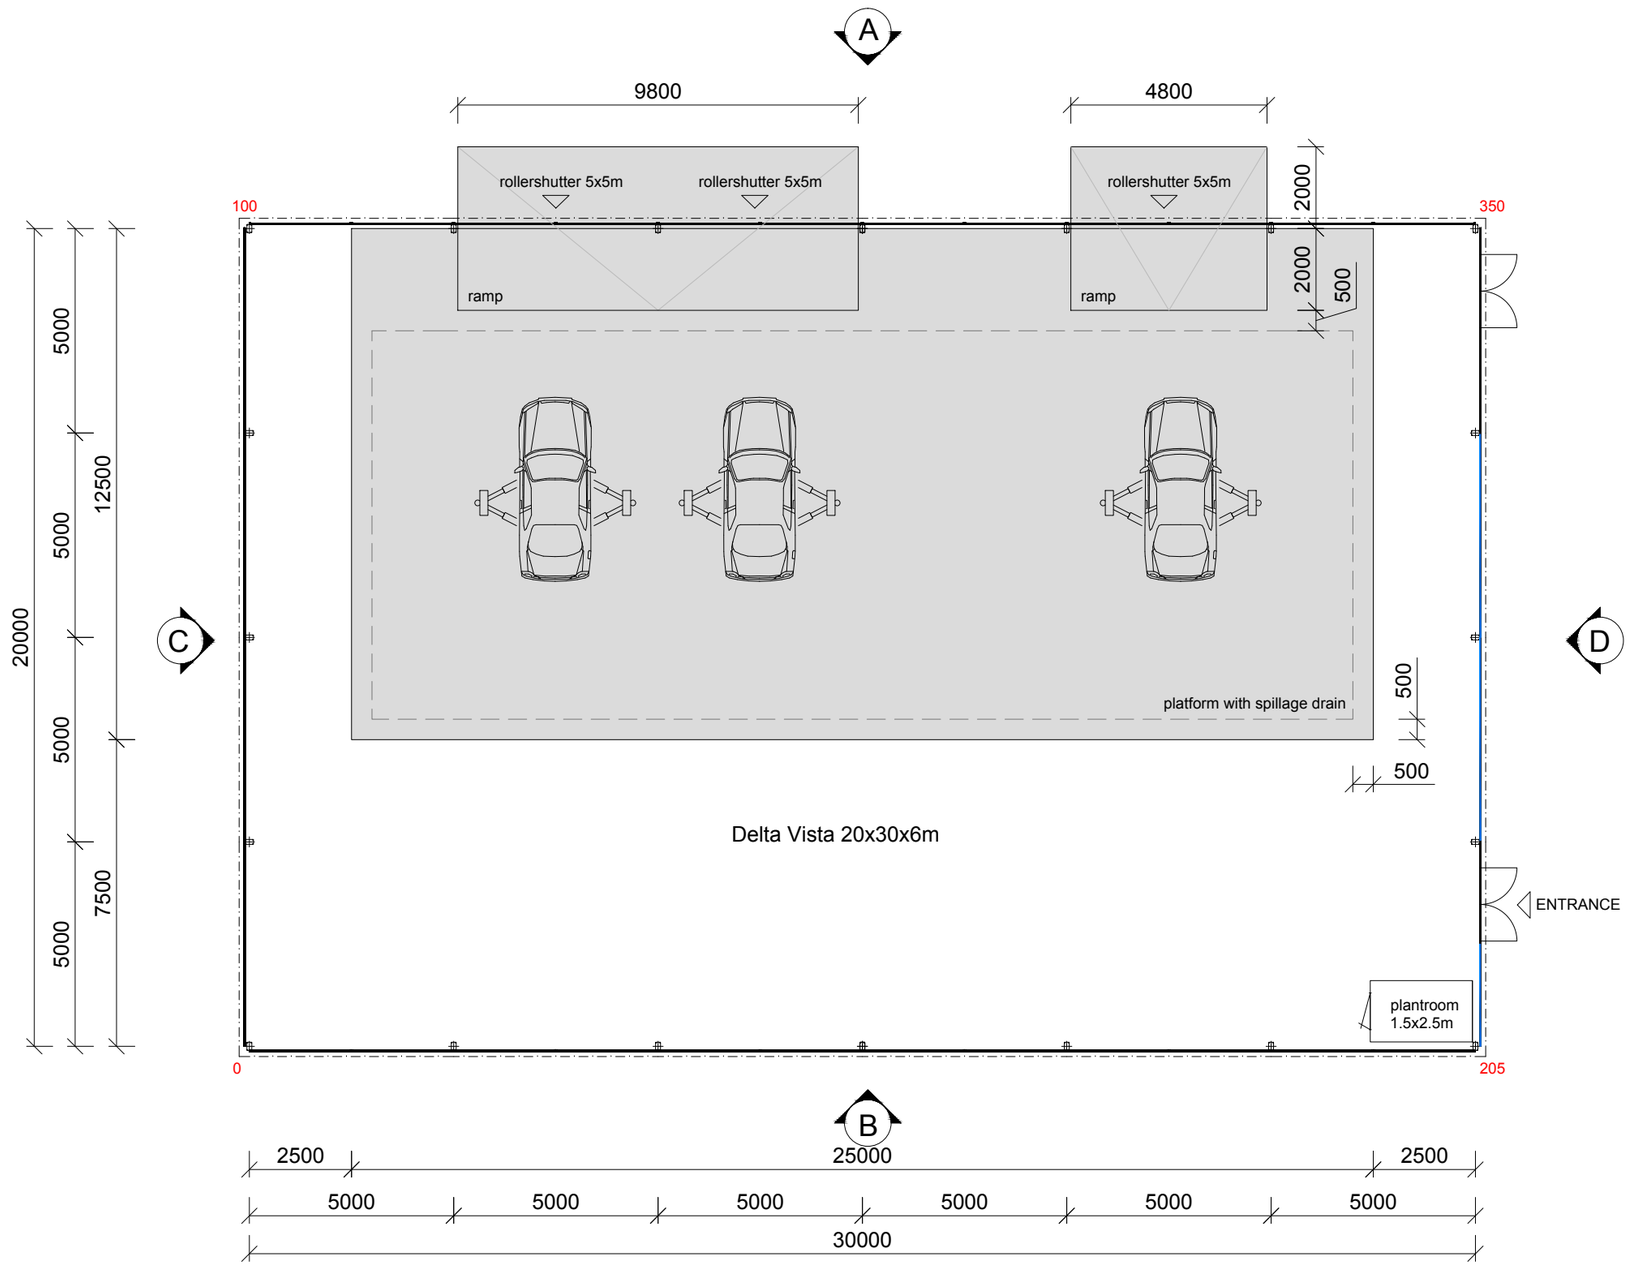



1 FLOORPLAN
Scale: 1:150

Client: Ricardo UK		
Project: Vehicle Centre & Office Project location: Shoreham-by-Sea		
WBS:	Contract no.	
Drawing no.: NL110267 A	Sheet no.: 1	Form.: A3
Scale: 1:150	units: mm	
Drawn: Terld1	Date: 25-02-2011	
Modified: Terld1	Date: 07-03-2011	


DE BOER
De Boer Structures (UK) Ltd.
Castle Park Boundary Road
Buckingham Road Industrial Estate
Brackley, Northamptonshire
NN13 7ES
reg. nr.: 2881680
Tel: +44 (0)1280 846500
Fax: +44 (0)1280 846501
sales.uk@deboer.com
www.deboer.co.uk

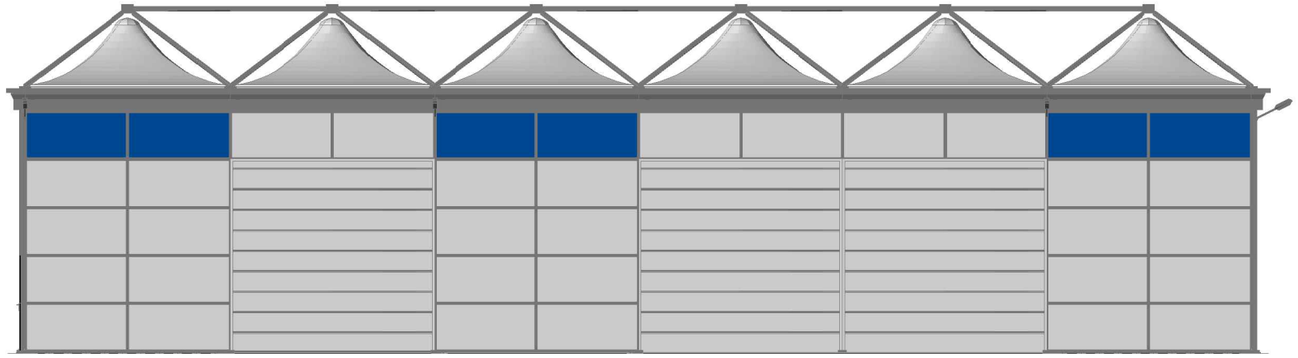


2 ELEVATION A
Scale: 1:150

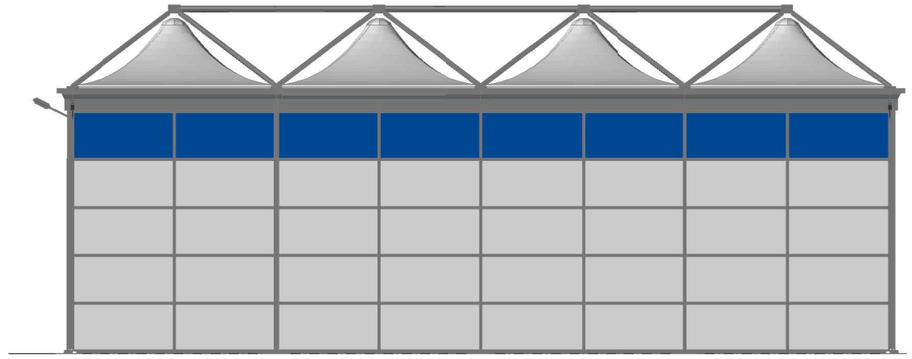

4 ELEVATION C
Scale: 1:150

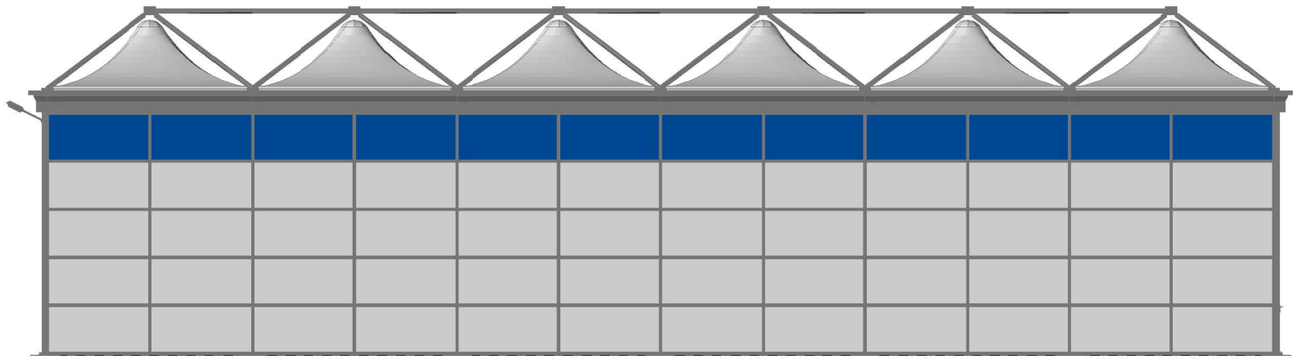

3 ELEVATION B
Scale: 1:150

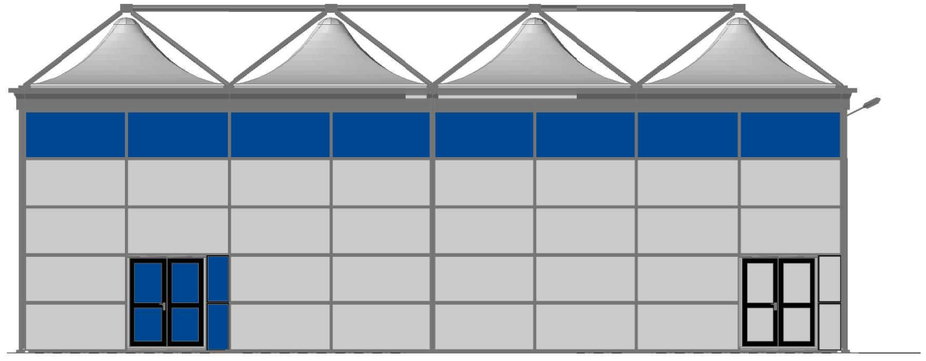

4 ELEVATION D
Scale: 1:150

Client: Ricardo UK		
Project: Vehicle Centre & Office Project location: Shoreham-by-Sea		
WBS:	Contract no.	
Drawing no.: NL110267 A	Sheet no.: 2	Form.: A3
Scale: 1:150	units: mm	
Drawn: Terld1	Date: 25-02-2011	
Modified: Terld1	Date: 07-03-2011	

DE BOER

De Boer Structures (UK) Ltd.
Castle Park Boundary Road
Buckingham Road Industrial Estate
Brackley, Northamptonshire
NN13 7ES
reg. nr.: 2881680
Tel: +44 (0)1280 846500
Fax: +44 (0)1280 846501
sales.uk@deboer.com
www.deboer.co.uk