

NOTES:
All dimensions must be checked on site and not scaled from this drawing.

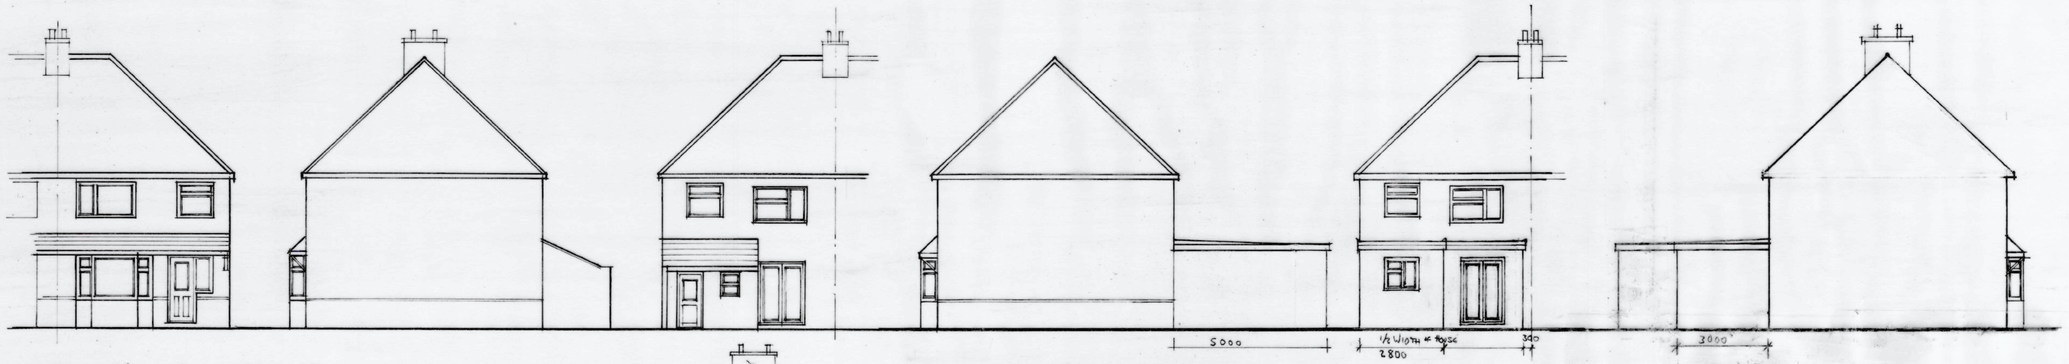



EXISTING SOUTH, EAST & NORTH ELEVATIONS


PROPOSED EAST & NORTH & WEST ELEVATIONS

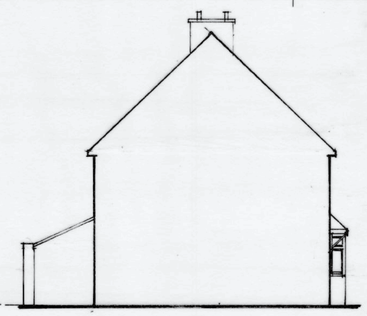


EXISTING WEST ELEVATION

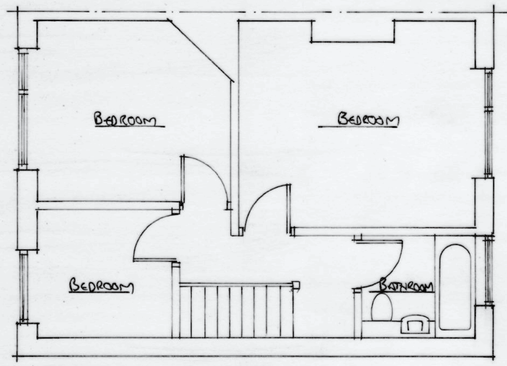



EXISTING FIRST FLOOR PLAN

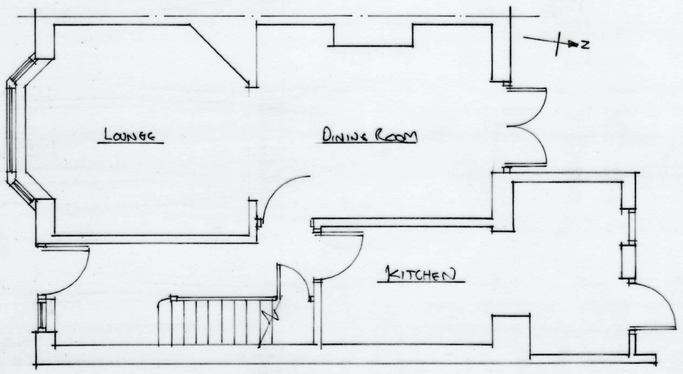



EXISTING GROUND FLOOR PLAN

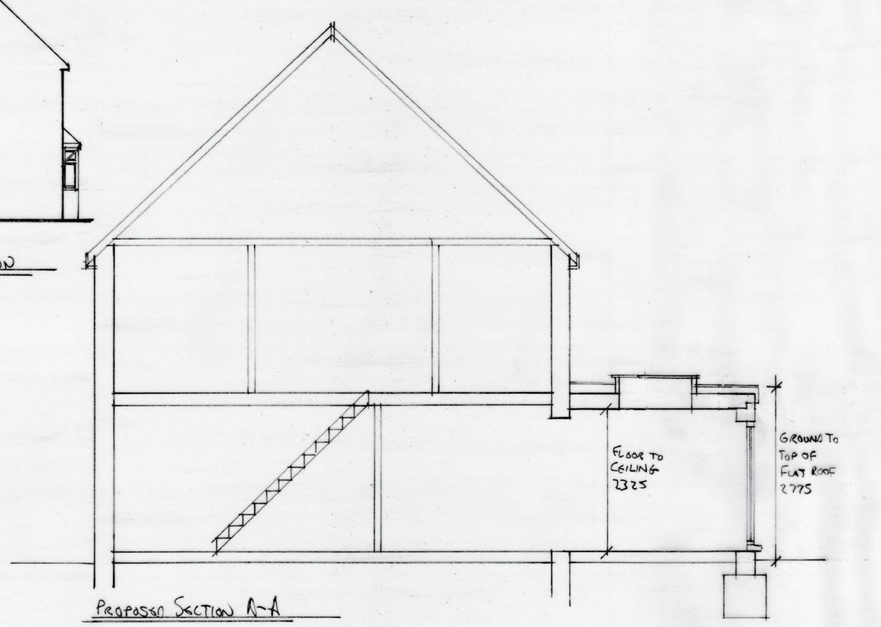


PROPOSED SECTION A-A

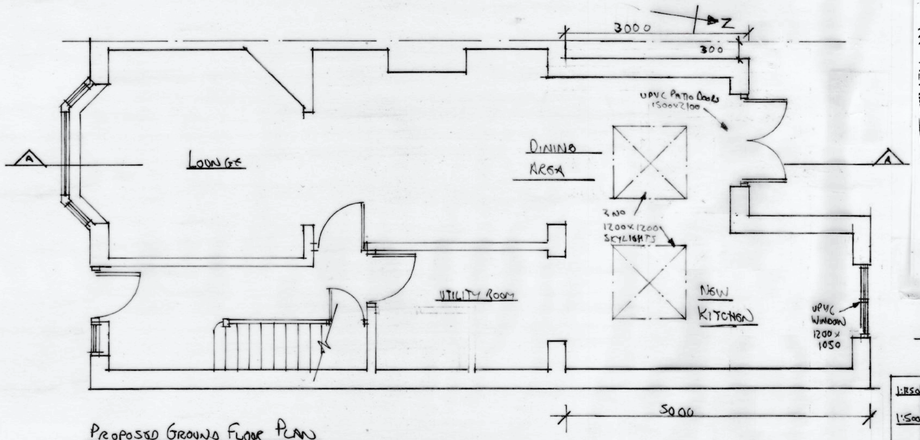


PROPOSED GROUND FLOOR PLAN

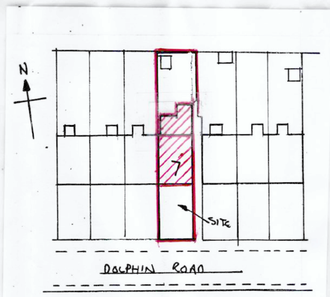


BLOCK PLAN 1:500




LOCATION PLAN 1:1250

1:1250 | 10m 20 30 40 50 60m
1:500 | 5m 10 15 20 25 30m — SCALE BAR
1:200 | 1m 2 3 4 5m 6 7 8 9 10m
1:50 | 1m 2 3 4 5 6

| | Date | Revisions |
|---|---|---|
| A | | |

©copyright

Client

Job Title

ALLtoPLAN
Architectural Designers

Drawing Title
PROPOSED REAR EXTENSION
FOR AMIN ULLAH
7 DOLPHIN ROAD
SHOREHAM-BY-SEA BN43 6PB

| | | |
|---|---|---|
| REV C | 9/2/21 | ALTERATIONS TO WIDTH AND LENGTH |
| REV B | 17/2/21 | ALTERATIONS TO WIDTH |
| REV A | 29/1/21 | |

Scale 1:50 1:100 1:500 1:1250

Date 14/1/2021 Drawn by Tim James

Drg No. 043P/2021 Rev. C

A PRODUCT OF THE UNO RANGE-ARCHITECT CAT. No 7311

594 x 841mm A1