
Only figured dimensions are to be used. All dimensions to be checked on site.

Please note: Refer to 'type' of drawing below; planning drawings should only be treated as such.


Notes

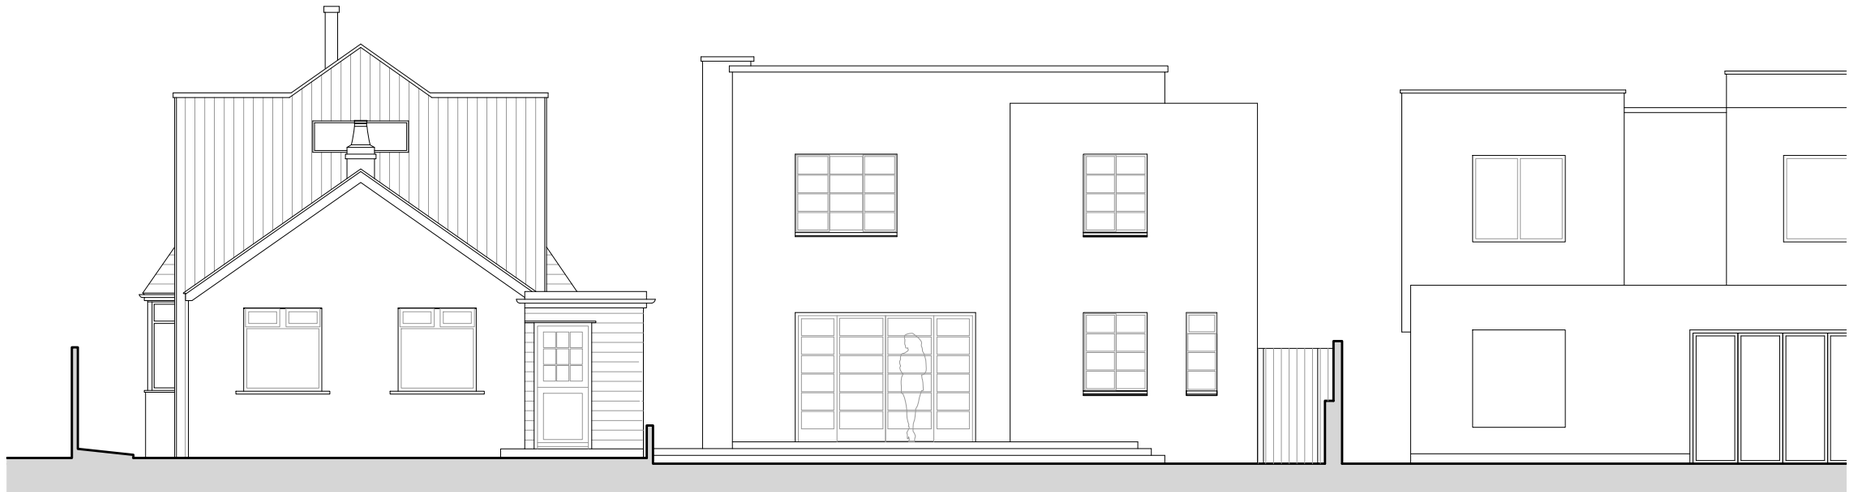

+EL Proposed north elevation - scale 1:100 at A3

Scale in Metres

0 1 2 3 4 5

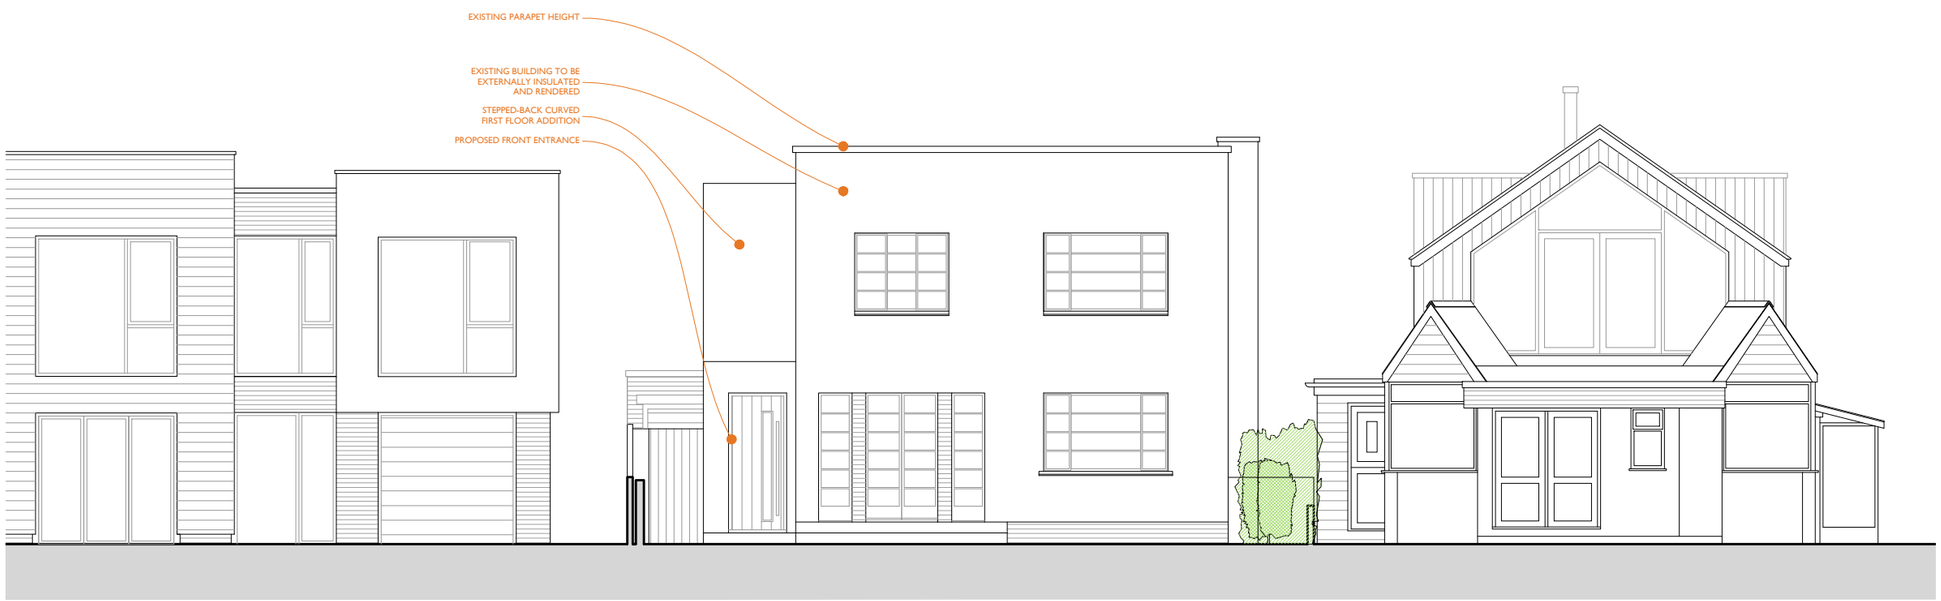

17 OLD FORT ROAD | 19 OLD FORT ROAD | 21 OLD FORT ROAD

+EL Proposed south elevation - scale 1:100 at A3

Scale in Metres

0 1 2 3 4 5

APPLICATION FOR DETAILED
PLANNING PERMISSION

LRA-R RETINUE

01273 446 890 WWW.LRA-RETINUE.CO.UK

JOB 19 OLD FORT ROAD SHOREHAM BY SEA WEST SUSSEX BN43 5RN	CHECKED LRA
	DRAWN BH
CLIENT GARETH & NICKY TOLTON	DATE 03.23
	SCALE 1:100/1000/2500 @ A3
DRAWING PROPOSED NORTH AND SOUTH ELEVATIONS	REVISION B
	NUMBER 2060-PA-012

24 Windlesham Road, Brighton, East Sussex BN1 3AG. UK
LRA-Retinue registered in England and Wales 12353276

DO NOT SCALE FROM THIS DRAWING. THIS DRAWING IS COPYRIGHT ©