

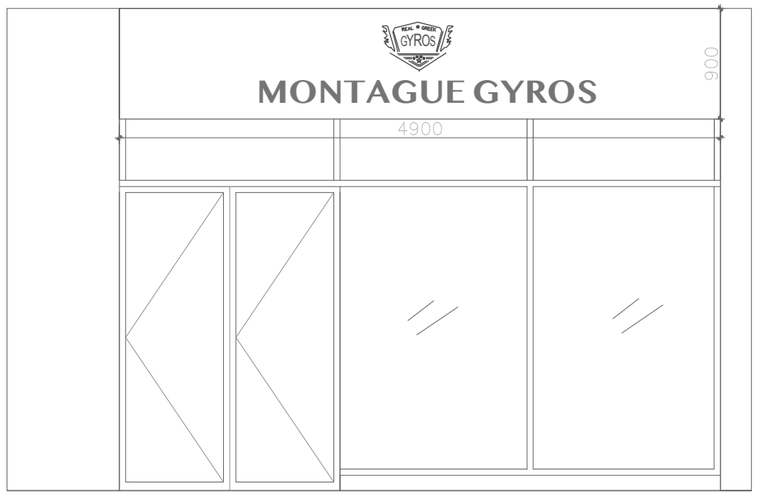


PROPOSED ELEVATION
EAST

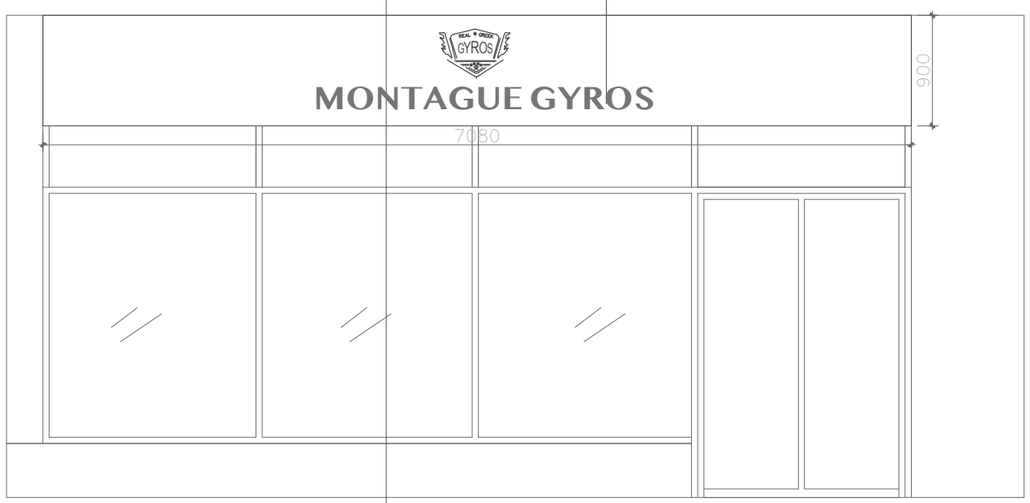

PROPOSED ELEVATION
SOUTH

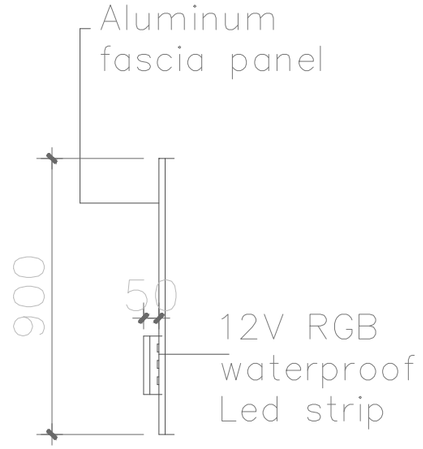

SECTION AA
SCALE @ 1:20

UNIT 3, THE MONTAQUE CENTRE, WORTHING	DETAIL PROPOSED ELEVATION/SIGN DETAIL	SCALE 1:20 @ A3 0 2m 0 5m 1:50 @ A3	PROJECT NO. SO263 DWG NO. 01.2	March 24'	NOTES: THE CONTRACTORS ARE TO CHECK ALL DIMENSIONS, DRAIN RUNS AND GENERAL CONDITIONS ON SITE BEFORE WORKS COMMENCE, AND INFORM SPACE01 STUDIOS IMMEDIATELY UPON DISCOVERY OF ANY ERRORS, OMISSIONS OR DISCREPANCIES. ALL WORKS ARE TO BE CARRIED OUT IN ACCORDANCE WITH CURRENT BUILDING REGULATIONS, BRITISH STANDARDS, CODE OF PRACTICE AND LOCAL AUTHORITY REQUIREMENTS. DO NOT SCALE FROM THIS DRAWING WITHOUT OBTAINING WRITTEN AUTHORIZATION FROM SPACE01 STUDIOS FIRST. THE CONTENTS OF THIS PLAN INCLUDING THE PRINTED NOTES ARE COPYRIGHT AND REPRODUCTION IN WHOLE OR PART IS NOT PERMITTED WITHOUT PRIOR CONSENT OF SPACE01 STUDIOS IN WRITING.	THE SPACE STUDIOS BTN Architectural Services