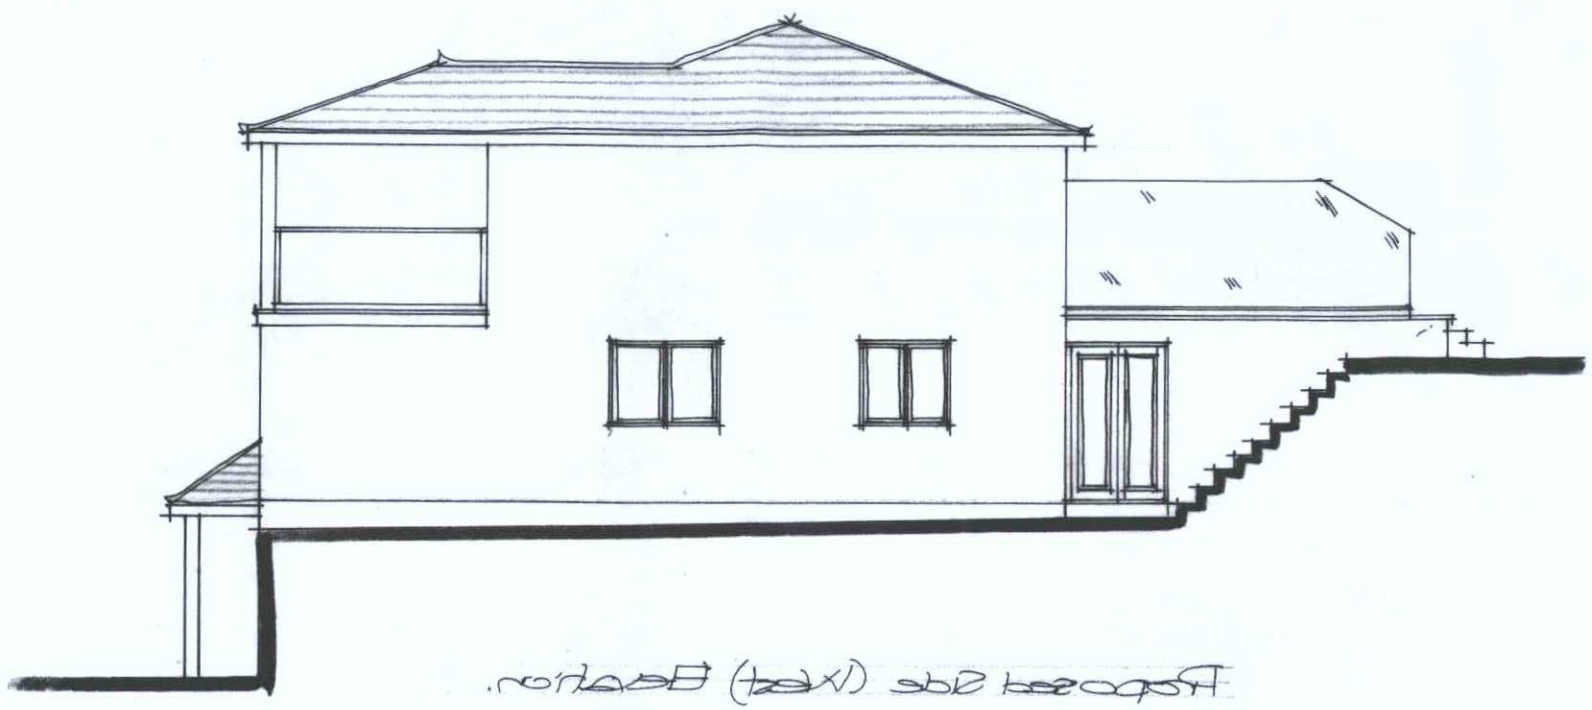

Proposed Side (West) Elevation.



Proposed Front (South) Elevation.

Proposed Elevations scale: 1/100

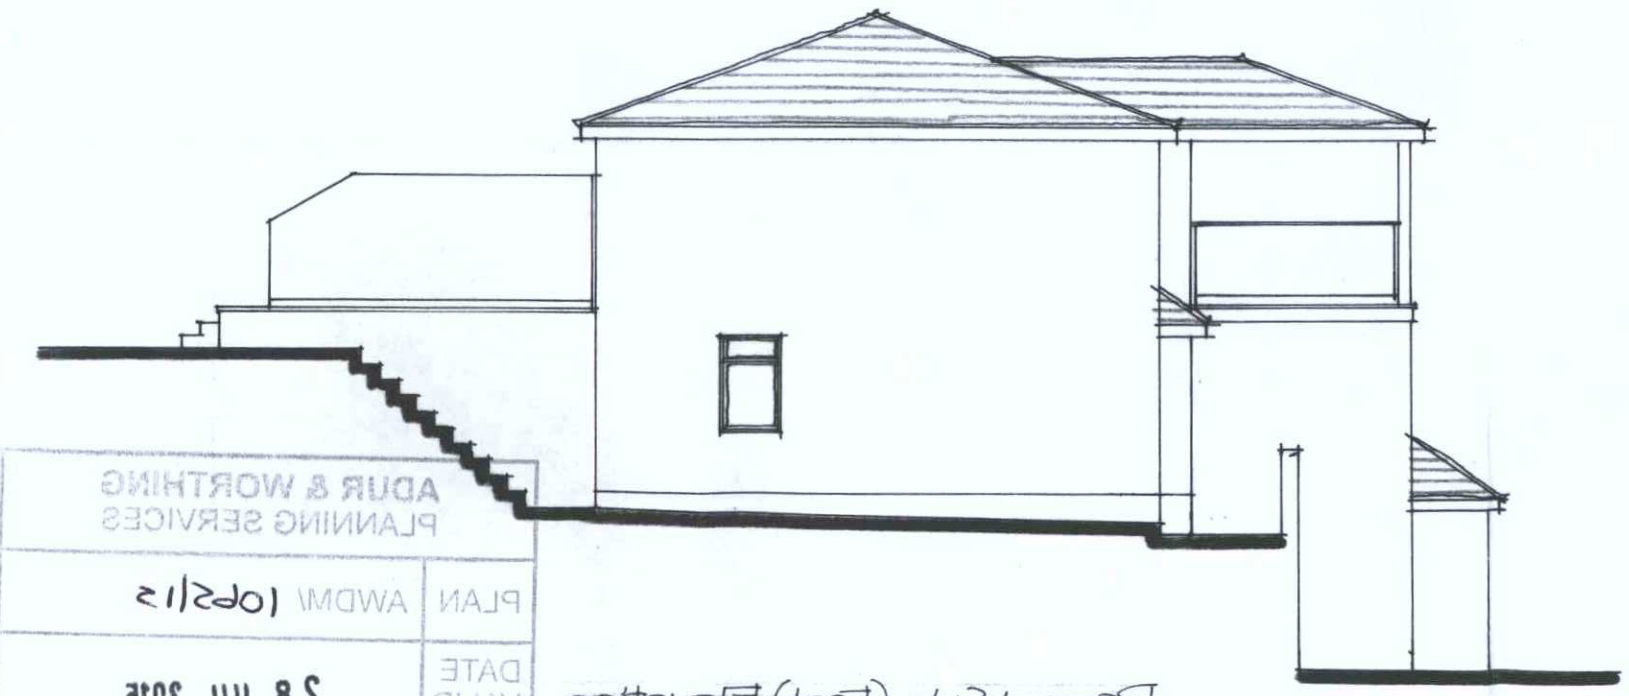

Proposed Side (East) Elevation.

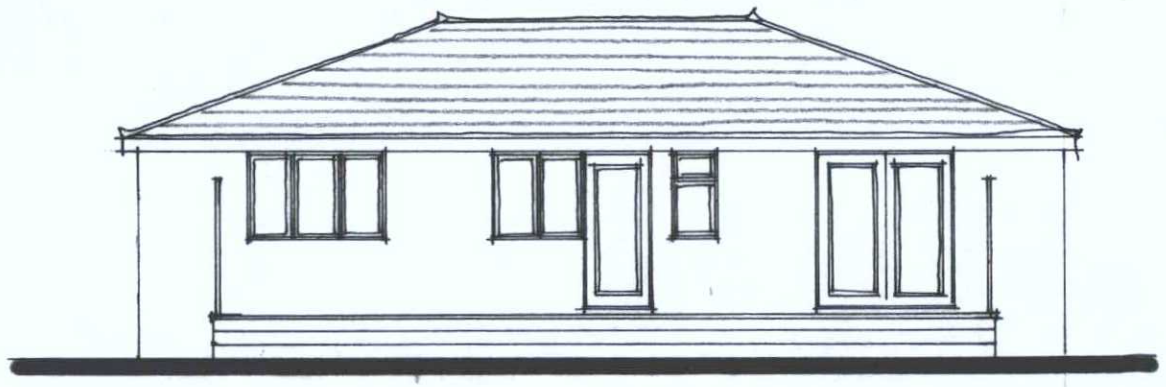

Proposed Rear (North) Elevation.



Proposed Extension & Alterations —
20 Fairview Road
Lancing
West Sussex BN15 0PA.

Drawing No. 4

ADUR & WORTHING
PLANNING SERVICES
PLAN AWDM/ 1065/15
DATE VALID 28 JUL 2015