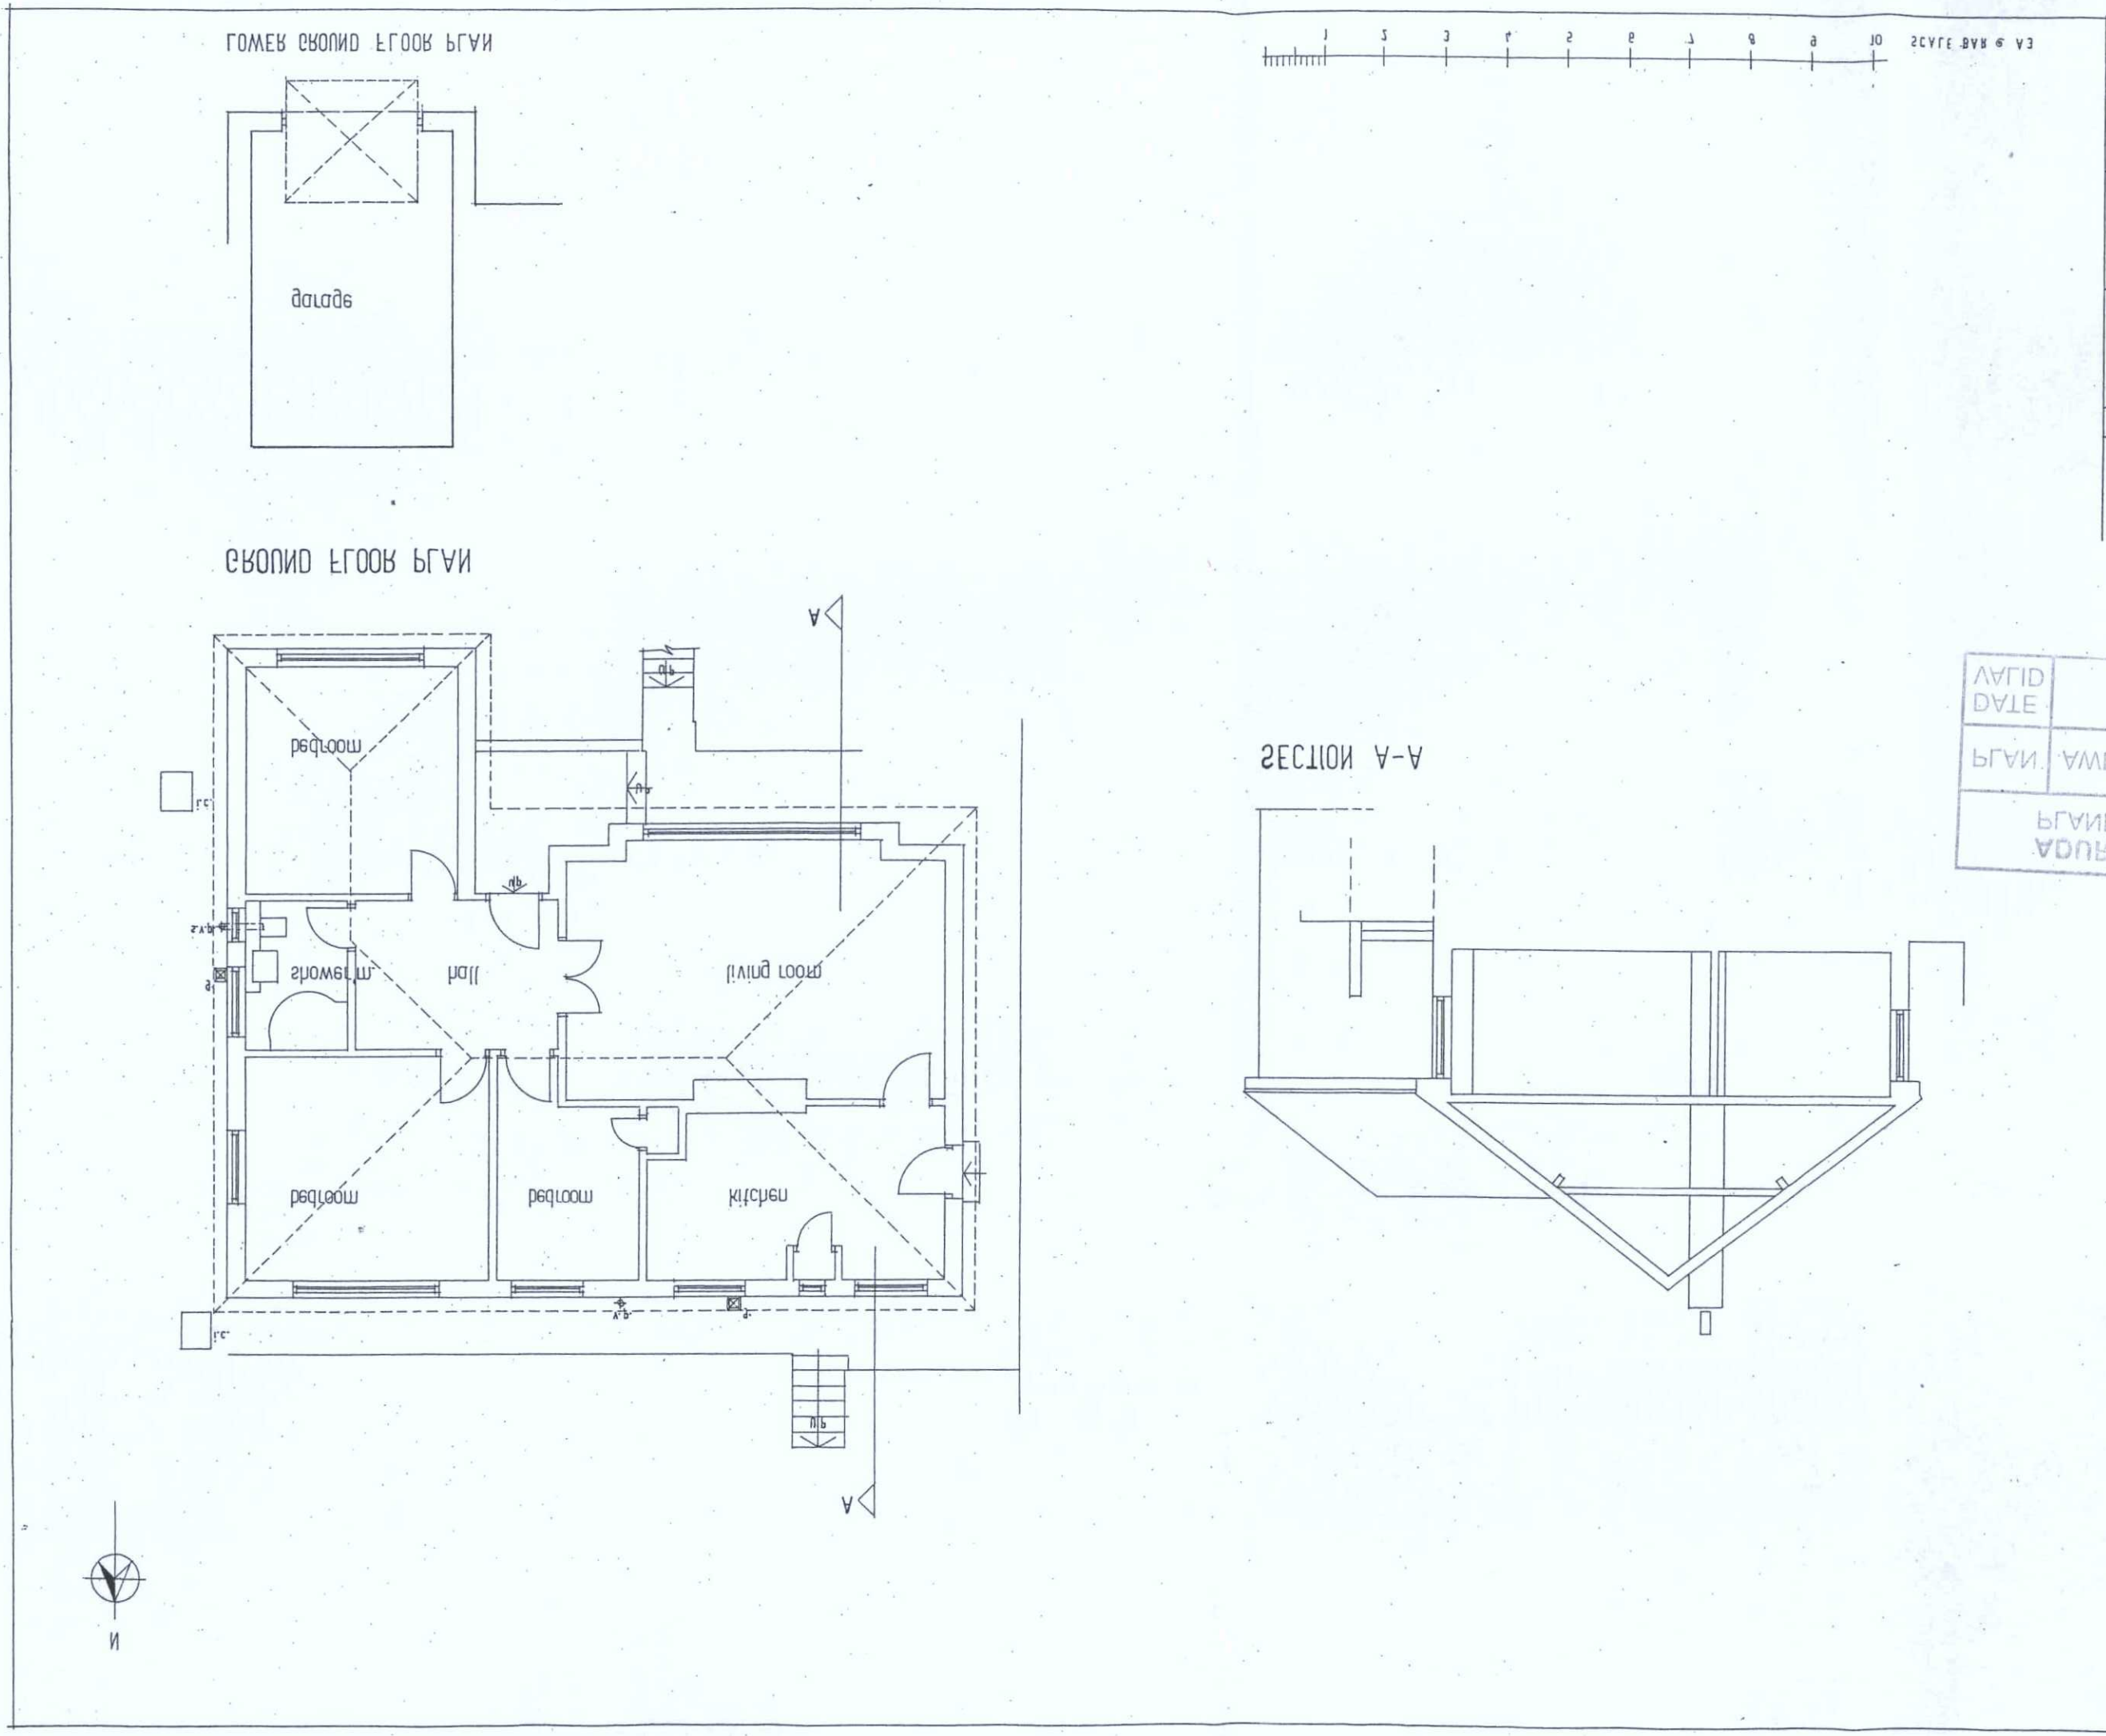

SCALE:	1:100
DATED:	JULY 2014
DRAWN BY: ALAN R. WOOD 75 WESTBOURNE STREET HOVE BN3 5PE	TEL: 01273 770505

FLOOR PLAN & SECTION
SURVEY OF EXISTING —

LANCING
20 FAIRVIEW ROAD

DWG. No.1

DATE	28 JUL 2014
PLAN	AWDM/ 1024/R

PLANNING SERVICES
ADUR & WORTHING