
SC/ER

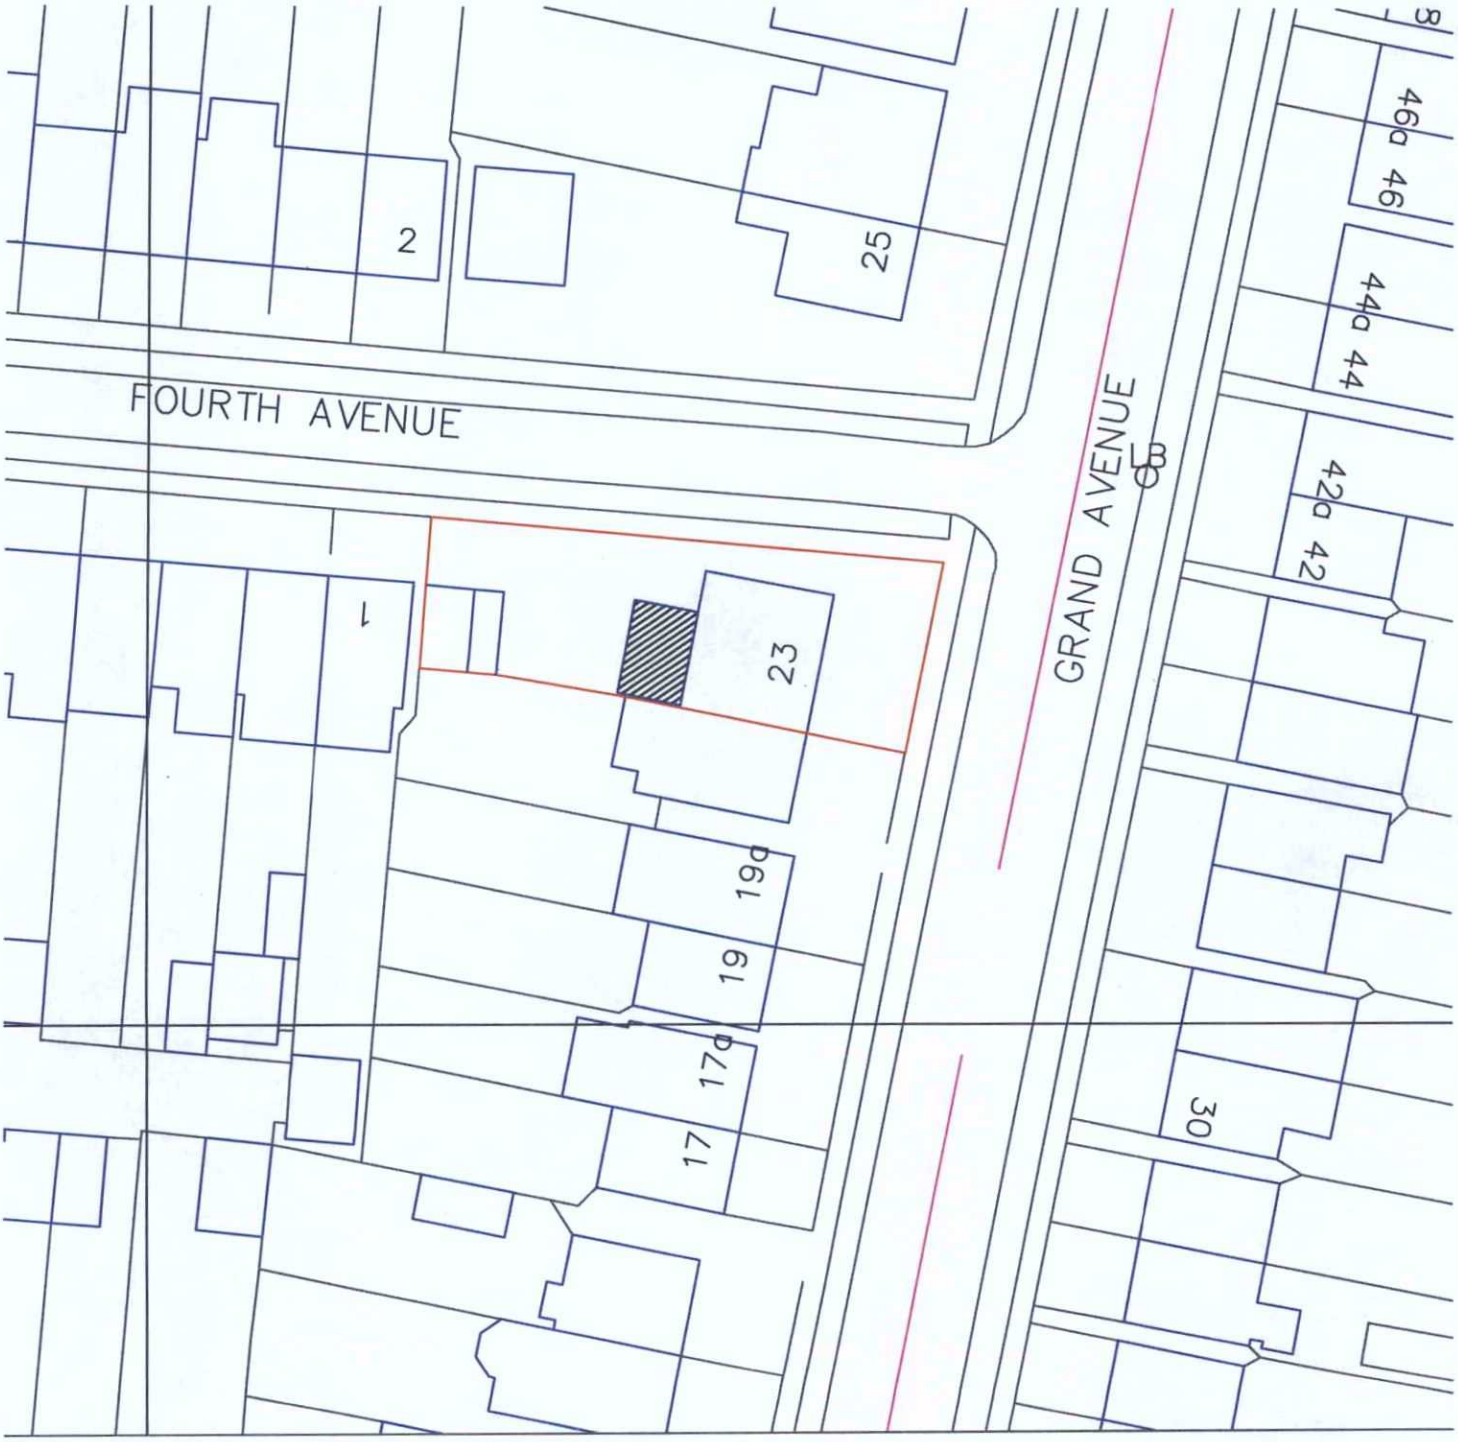

0 20 40 60 80

Metres

N

23 Grand Avenue
Lancing
Block Plan 1:500
A4 Paper

ADUR & WORTHING
PLANNING SERVICES

PLAN	AWDM/ 0950/16
DATE VALID	20.06.16