

Note: all materials to match existing

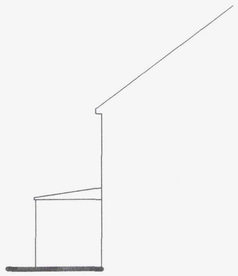


Existing Side (South) Elevation

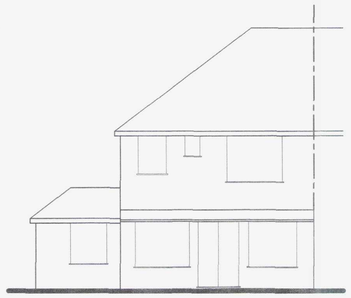

Existing Rear (West) Elevation



Existing Side (North) Elevation

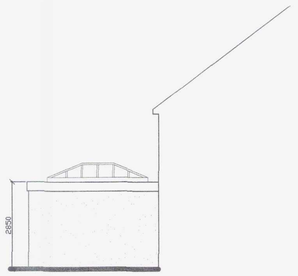

Proposed Side (South) Elevation




Existing Rear (West) Elevation




Existing Side (North) Elevation




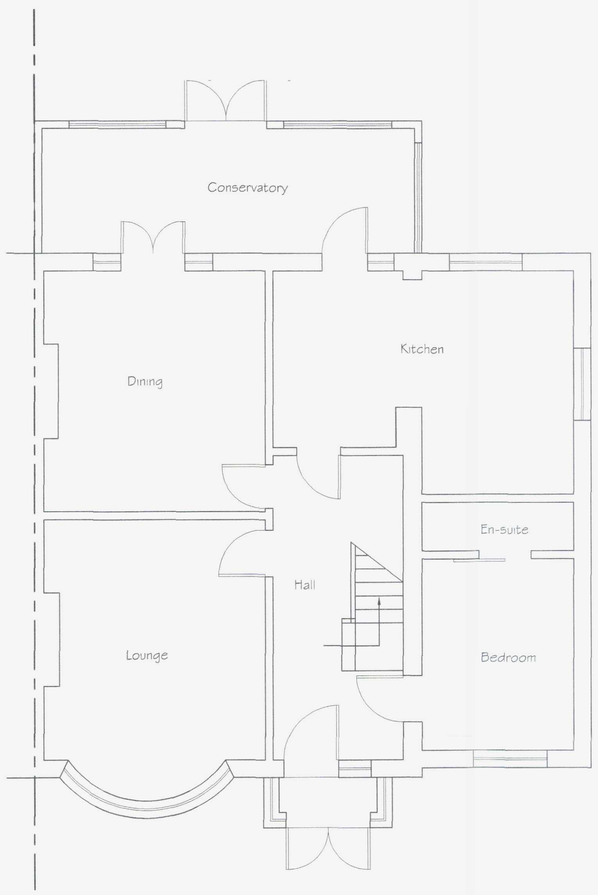

Existing Ground Floor Plan

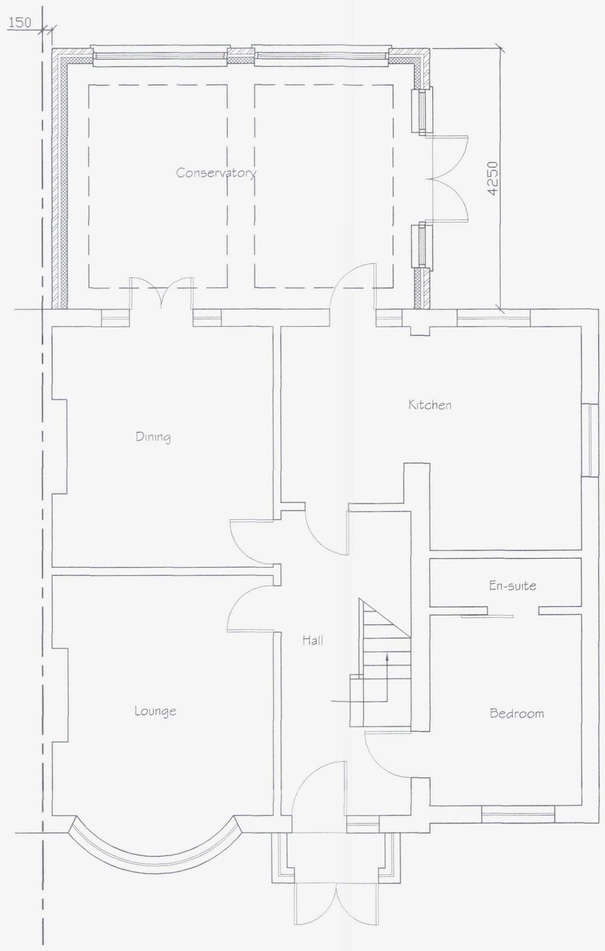

Proposed Ground Floor Plan

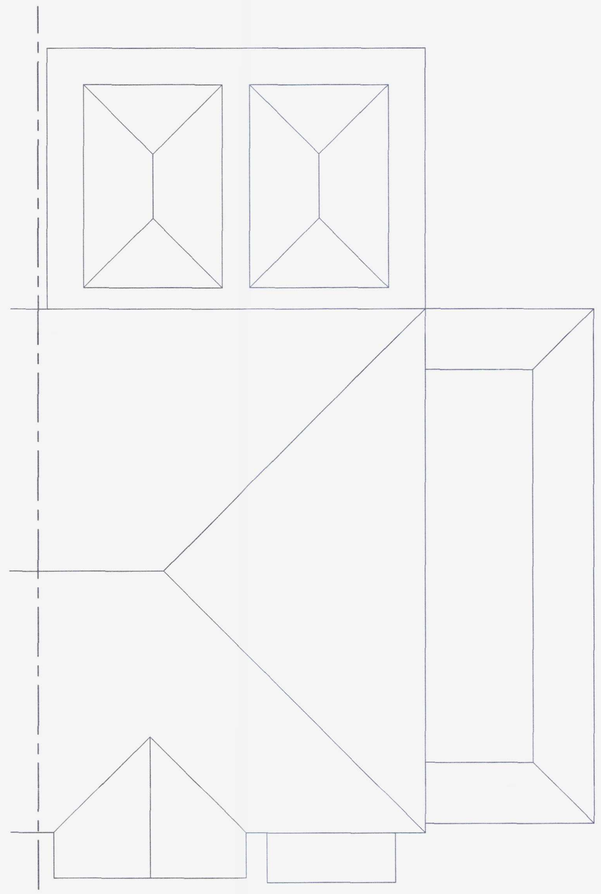

Proposed Roof Plan



ADUR & WORTHING
PLANNING SERVICES
PLAN AWDM/ 0950/16
DATE VALID 20.06.16

Tony Rogers
Building Consultants
Address: 40 Dawn Crescent, Upper Beeding
West Sussex, BN44 3WH
Telephone: 01903 815225 Fax: 01903 815225

Rev.	Date:	Revision Description:

Client: Mr & Mrs M Vale

Address: 23 Grand Avenue
Lancing
West Sussex
BN15 9PX

Project: Proposed single storey rear extension

Scale: 1:50 1:100
Paper Size A1

Date: June 2016

Drawing No: 16/1141/01

Drawn By: AWR Revision: