Proposed materials to Garage:
face brickwork to all elevations to match main house
roof tiles to match main house suitable for 35 degree pitch
feature bullseye window to gables
Upvc fascia, soffits, bargeboards and rainwater goods
Upvc fascia, soffits, bargeboards and rainwater goods
sectional garage door remote control operated

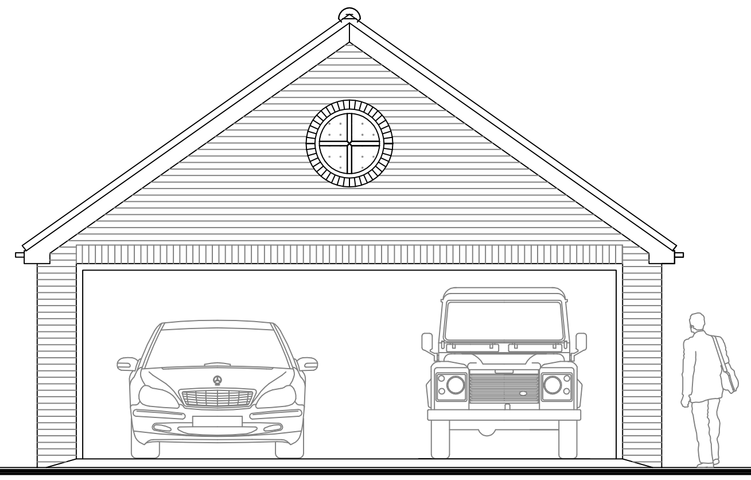

7 East facing front elevation
1:50 Scale

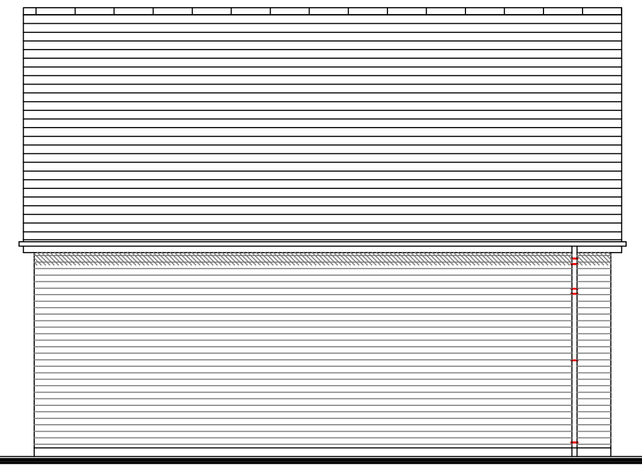

8 North facing side elevation
1:50 Scale

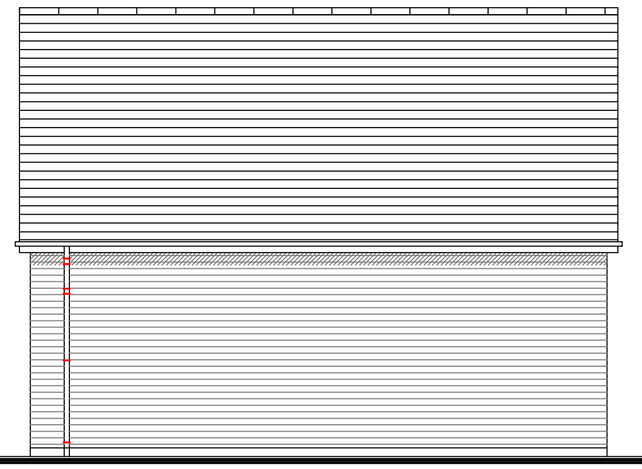

9 South facing side elevation
1:50 Scale

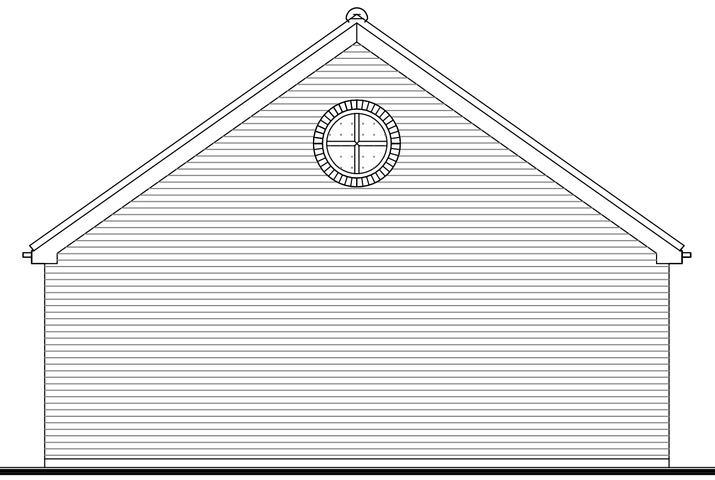

10 West facing rear elevation
1:50 Scale

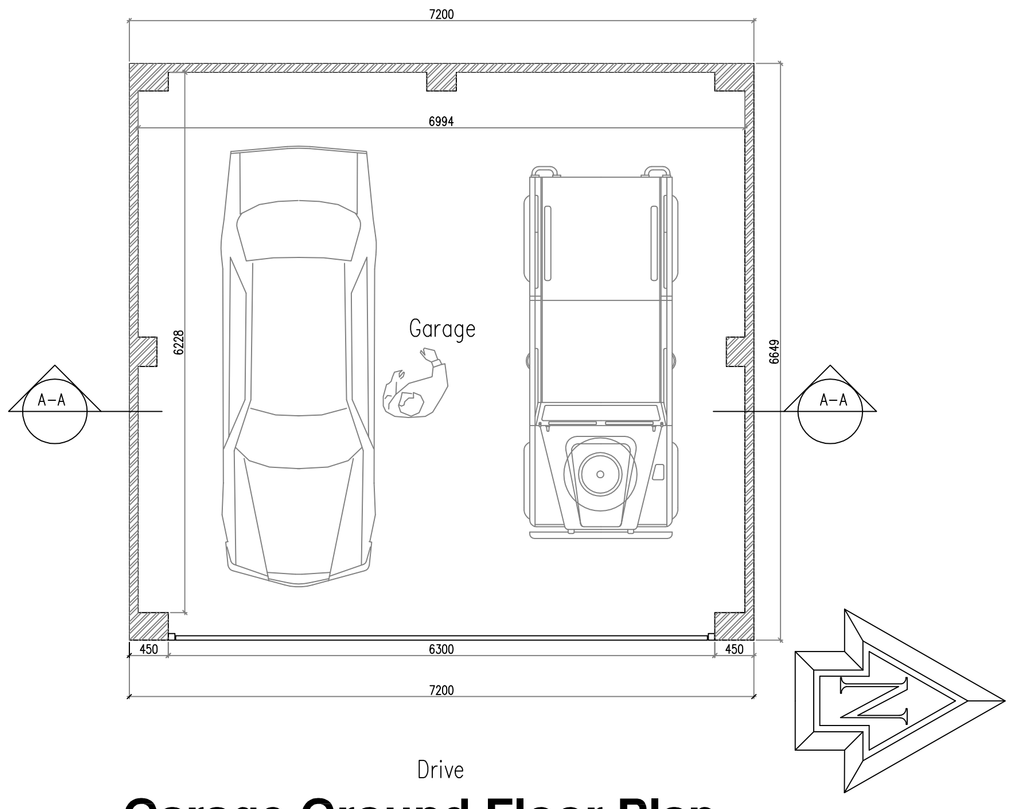

6 Garage Ground Floor Plan
1:50 Scale Bar
1m 2m 3m 4m 5m 6m 7m 8m 9m 10m

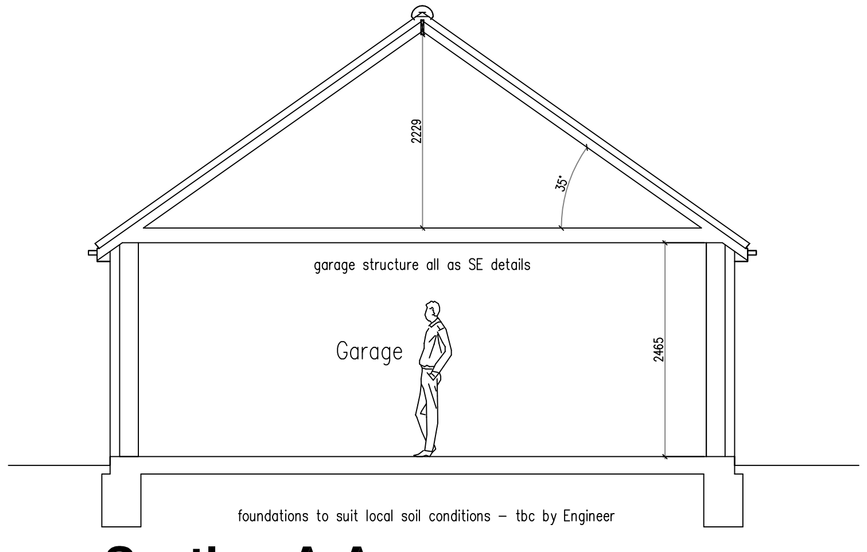

11 Section A-A
1:50 Scale Bar
1m 2m 3m 4m 5m 6m 7m 8m 9m 10m

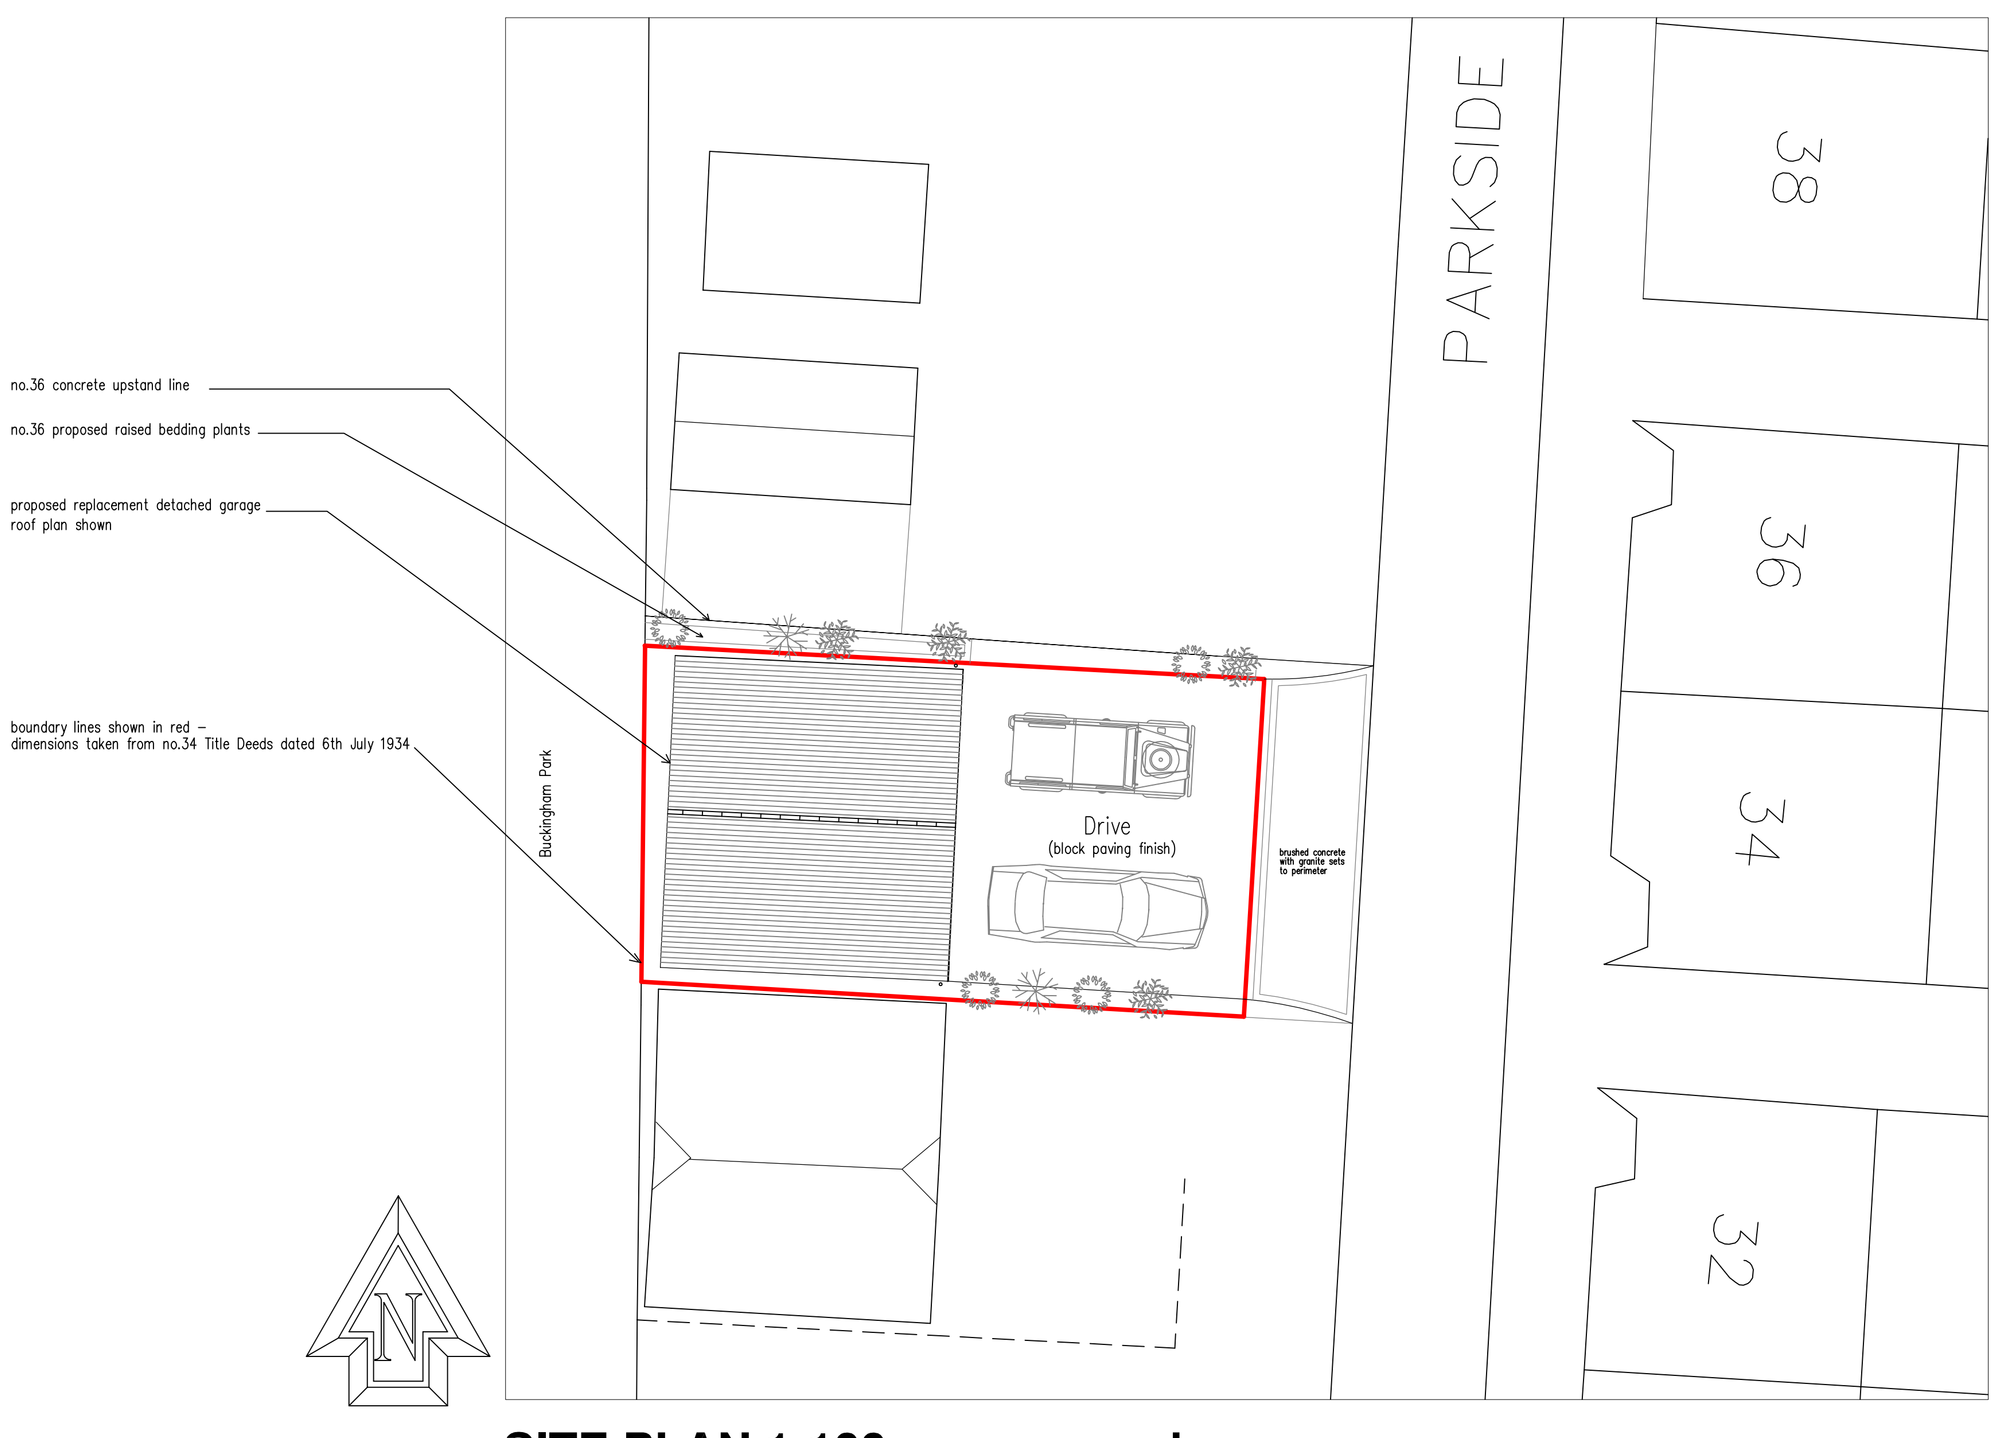

SITE PLAN 1:100 as proposed
1m 2m 3m 4m 5m 6m 7m 8m 9m 10m
1:100 Scale Bar

DO NOT SCALE FROM THIS DRAWING EXCEPT FOR PLANNING
AS PHOTOCOPIES WILL BE SUBJECT TO DISTORTION
DRAWINGS TO BE READ IN CONJUCTION WITH ALL OTHER ARCHITECT'S & STRUCTURAL ENGINEER'S CONTRACT DRAWINGS & SPECIFICATIONS.
ANY DISCREPANCIES MUST BE BROUGHT TO THE ATTENTION OF THE ARCHITECT IMMEDIATELY.
THE CONTRACTOR MUST VERIFY ALL DIMENSIONS BY SITE MEASUREMENT BEFORE ORDERING MATERIALS OR MANUFACTURING COMPONENTS.
SUBSTITUTE MATERIALS & PRODUCTS TO THOSE NAMED WILL BE ACCEPTABLE IF PROVEN TO BE OF EQUAL OR HIGHER PERFORMANCE AND NOT IN CONFLICT WITH OTHER ELEMENTS.

Project:

Proposed replacement detached garage
At:
34 Parkside
Shoreham By Sea
West Sussex
BN43 6HA

Drawing title:

Plans & Elevations As Proposed,
Site Plan As Proposed.

David Martin

© Copyright of:

Architectural & Planning Services
7 Erringham Road
Shoreham By Sea
West Sussex
BN43 5NQ
BJW
01273 441009
07856899101
e-mail: benw@bjwarchitectural.co.uk
website: bjwarchitectural.co.uk

Scale:	Paper size
1:50 / as shown	A1
Date: 4.12.2019	Drawn: BJW
Drg. No. 02	Rev'n

Note: All dimensions to be checked on site.