




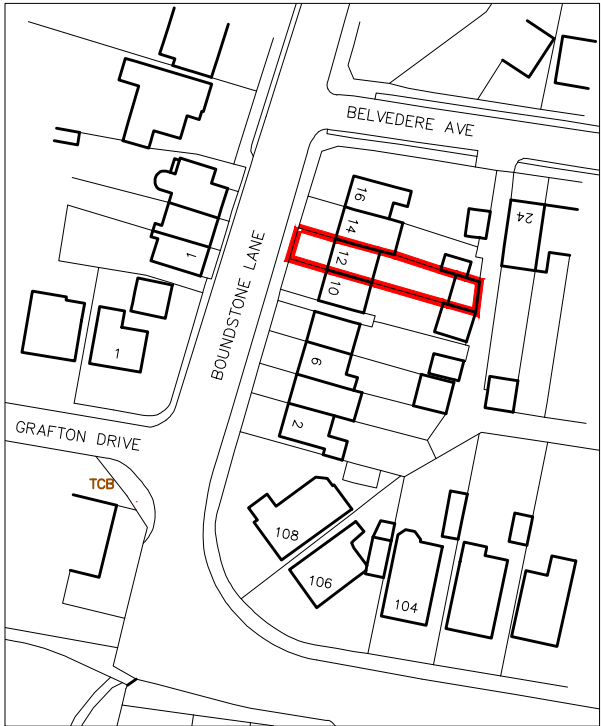

SITE LOCATION PLAN
Scale 1:1250 @ A3

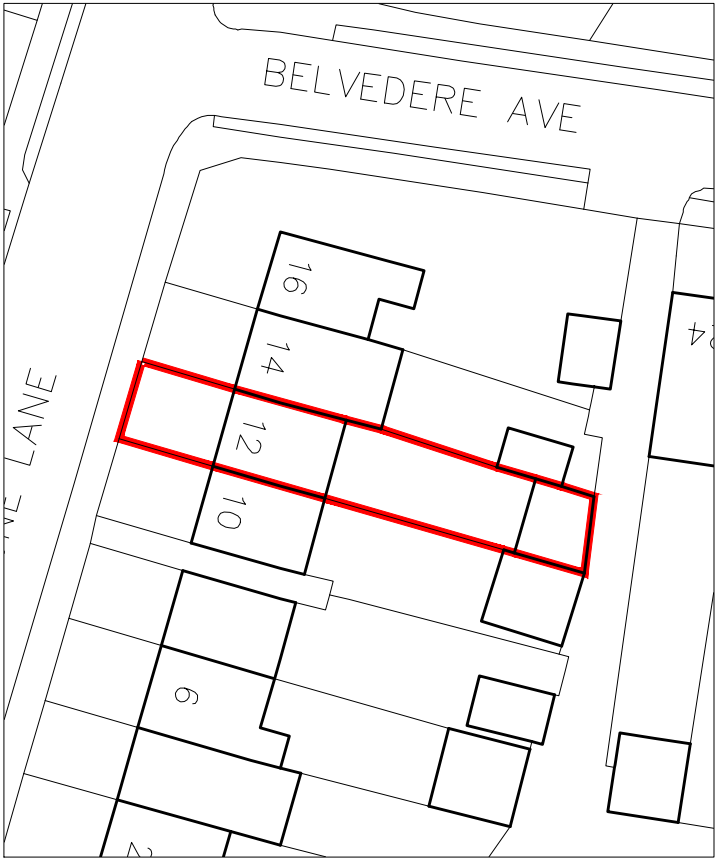

EXISTING BLOCK PLAN
Scale 1:500 @ A3

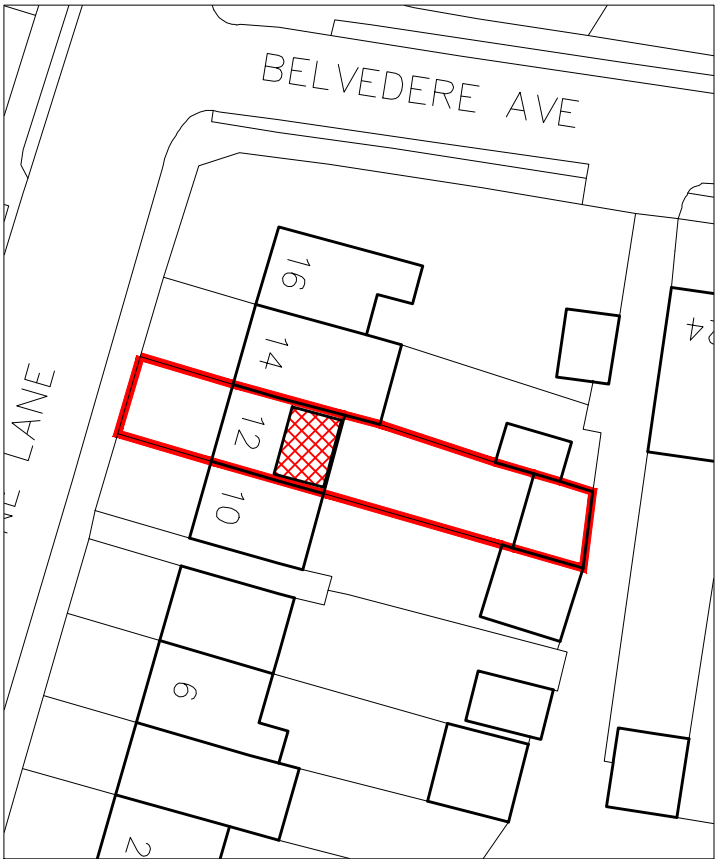

PROPOSED BLOCK PLAN
Scale 1:500 @ A3



@ETRplanning
www.etrplanning.co.uk
ryan@etrplanning.co.uk
07427 668942



Red line denotes application site.
Red hatch denotes proposal.

REVISION

-	-	-

PROJECT
12 BOUNSTONE LANE, LANCING

DRAWING
SITE LOCATION & BLOCK PLANS

STAGE
CLD APPLICATION

JOB NO
199

DRAWN
RY

DATE
31.10.2025

SCALE
1:100 @ A3

DRAWING NUMBER

AL100