Proposed Elevations

Existing Elevations

Scale 1 : 100

0 1m 2m 3m

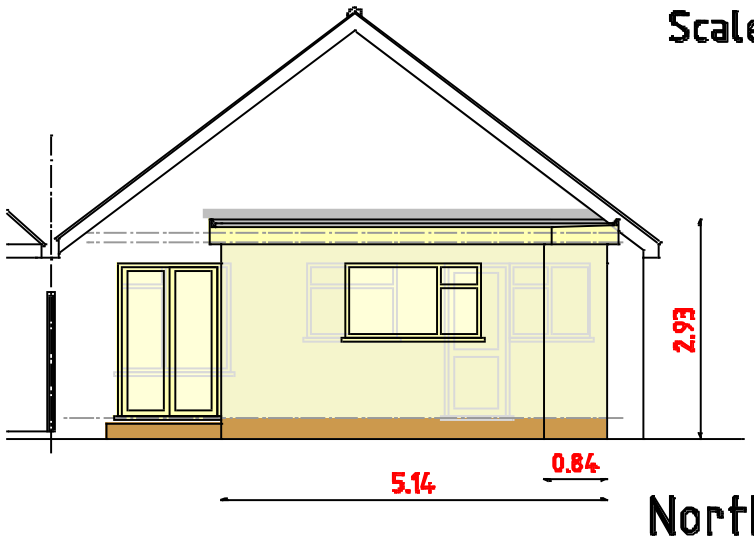

North Elevation

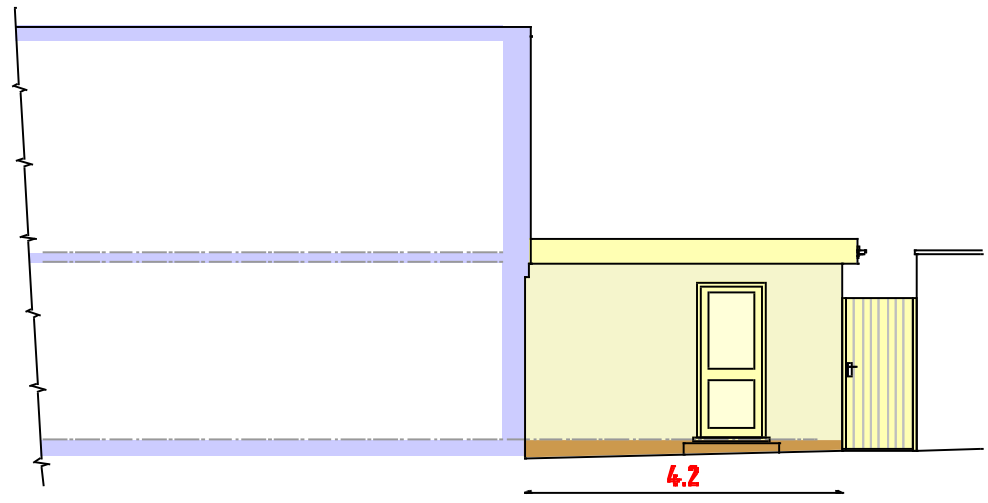

East Elevation

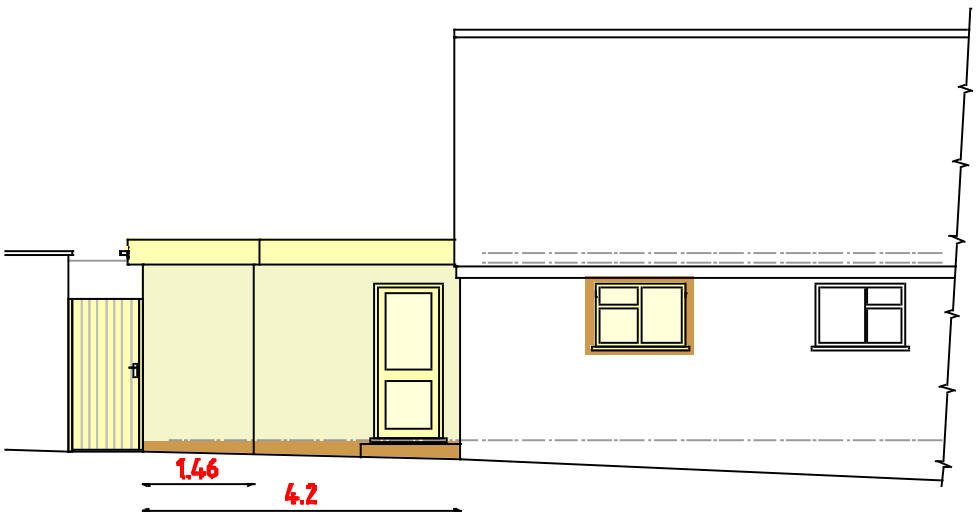

West Elevation

Planning Notes

Materials of new structure to match those of existing.

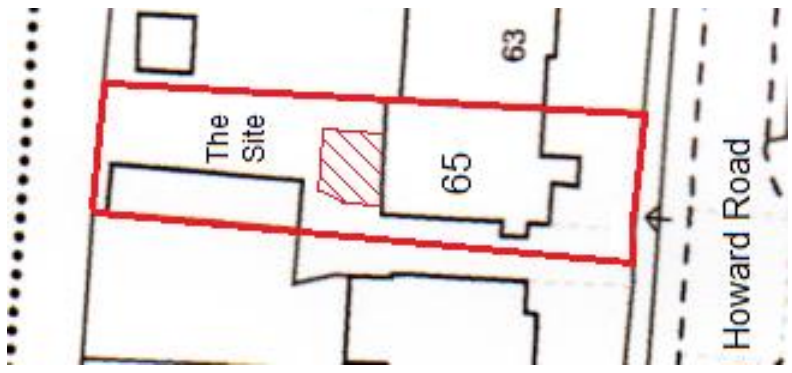

Existing
Block Plan 1:500

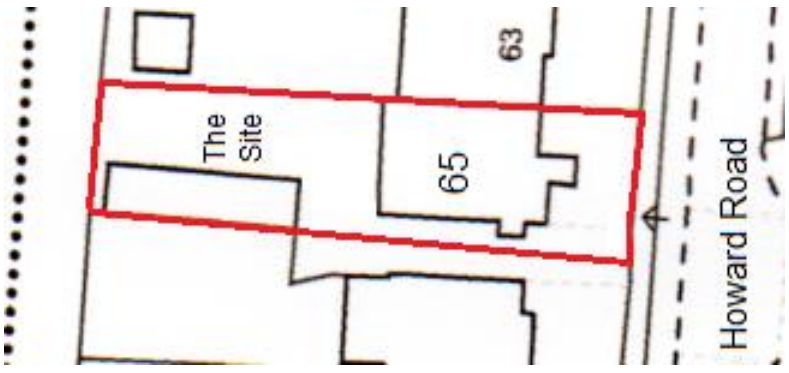

N

Proposed
Block Plan 1:500

0 10m 20m 30m

PROJECT
Proposed single storey extension at rear of 65 Howard Road, Sompting. BN15 0LP

CLIENT Mr T Taylor

Scales
1:50, 1:100
1:500, 1:1250

Date
Feb 2020

Drawn
srb

Revisions

Drawing No 15/20/06 | 1