
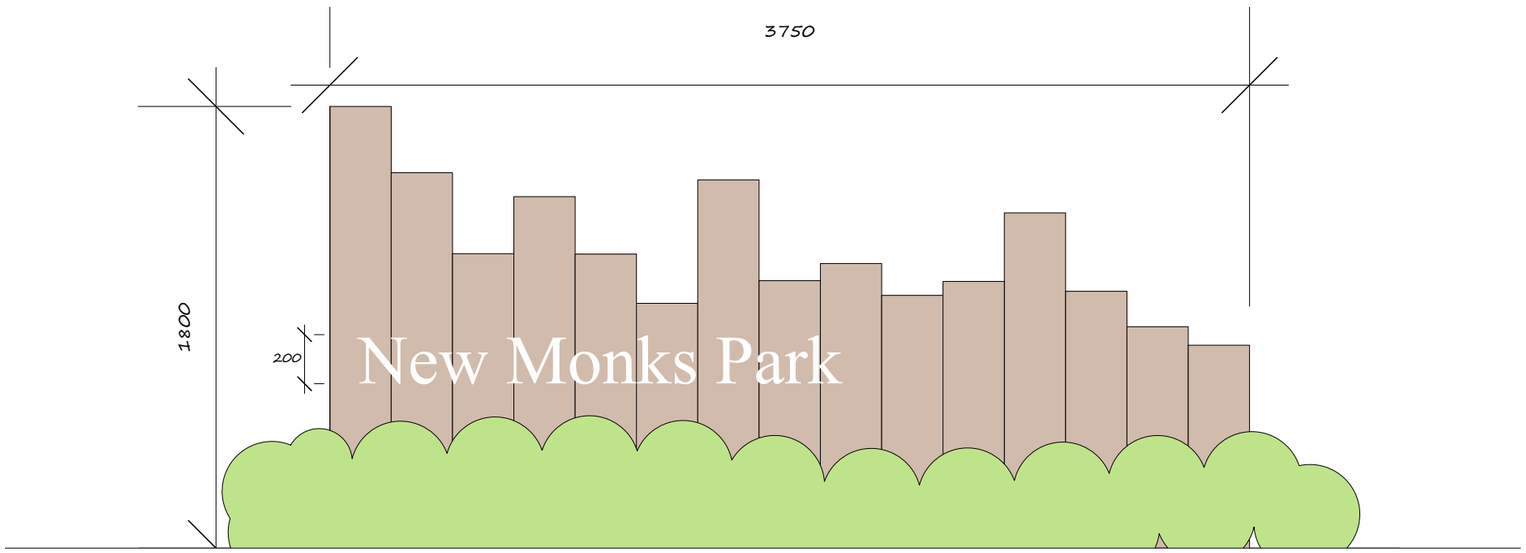


Scale 1:25

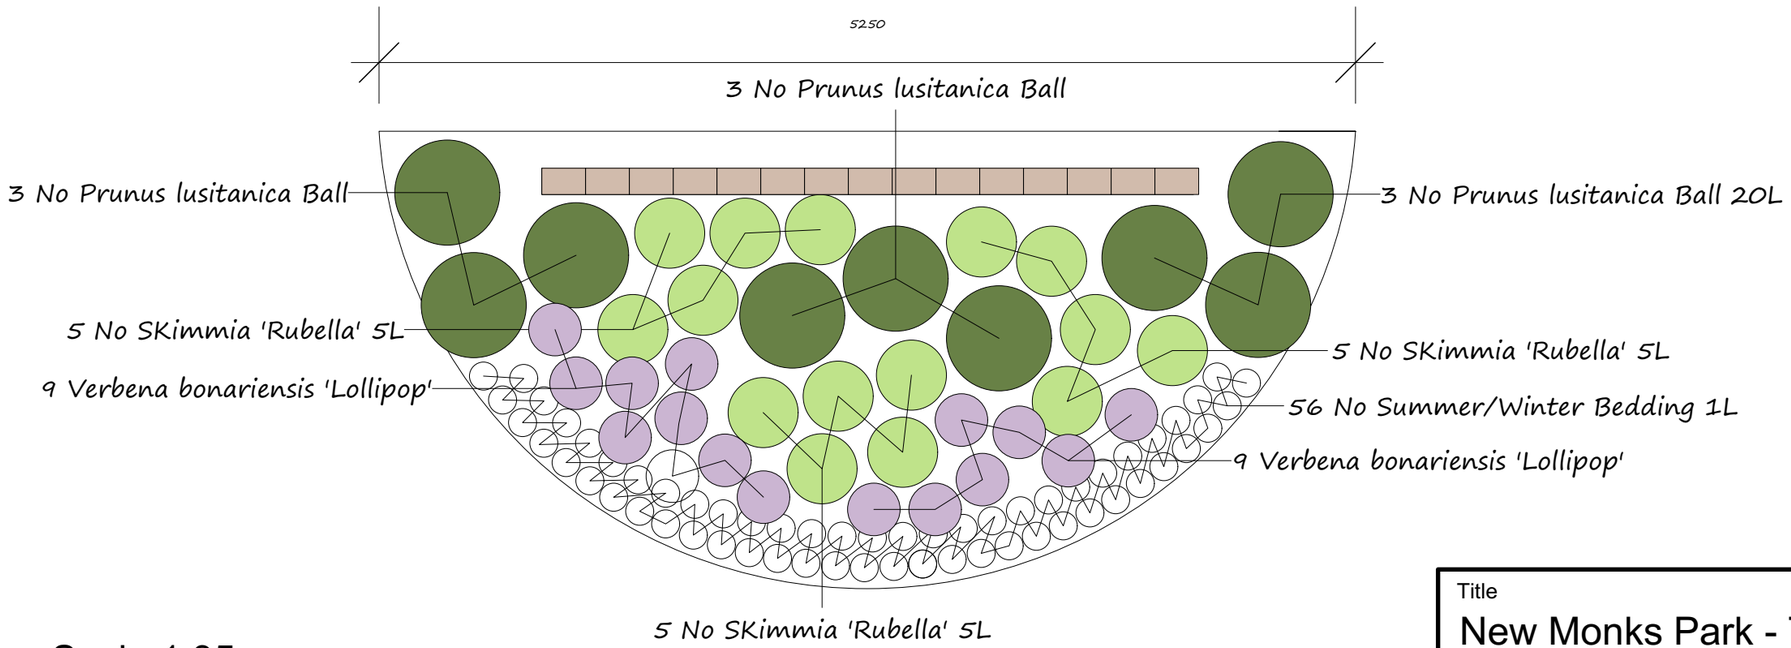

Scale 1:35

Celebrating Fifty Years
blakedown landscapes.

Title: New Monks Park - Temporary Entrance Feature		
Drawing Number: 01	Drawn By: TH	Date: 09/04/2021
CAD File Name: New Monks Park.vwx		