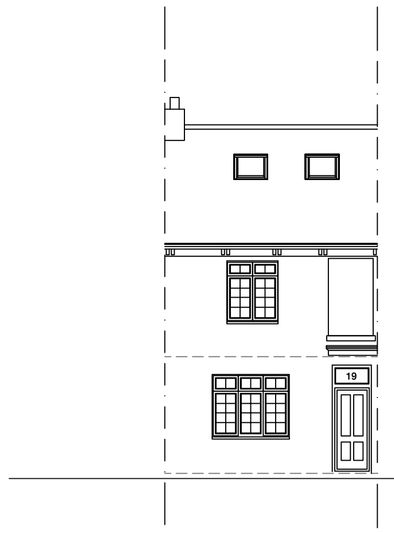

South (Front) Elevation

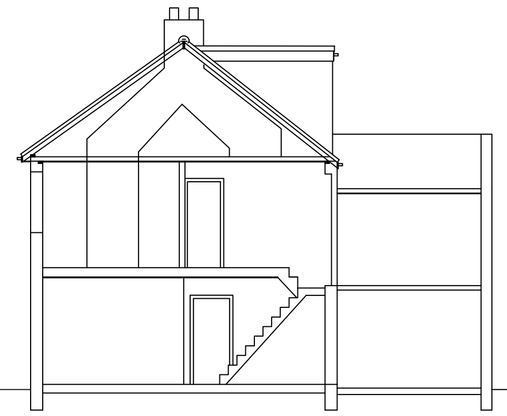

East (Side) Elevation

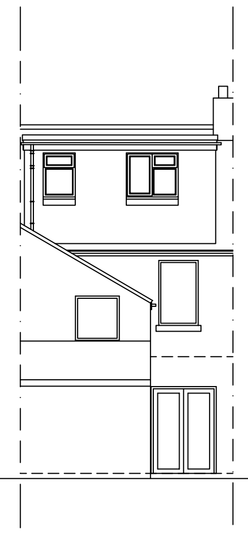

North (Rear) Elevation

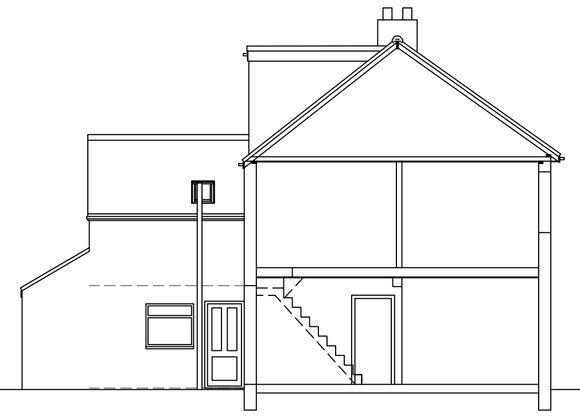

West (Side) Elevation

1m 2m 3m 4m 5m 6m 7m 8m 9m 10m
1:100 Scale Bar

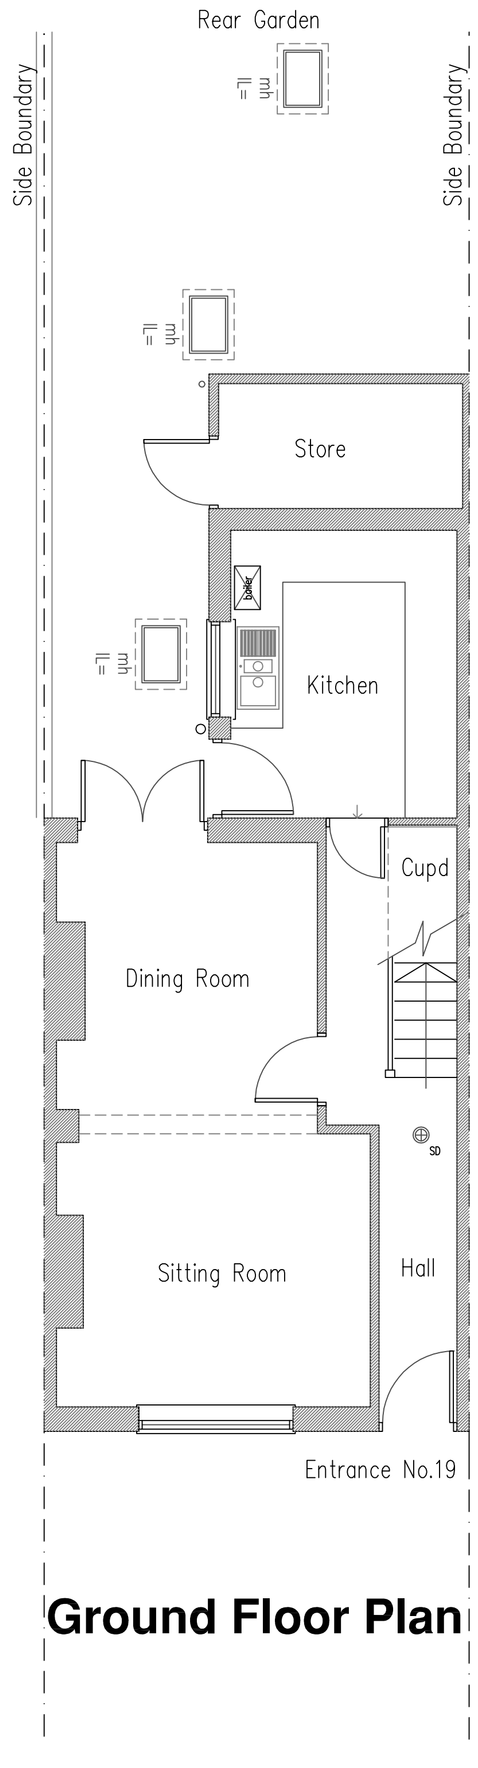

Ground Floor Plan

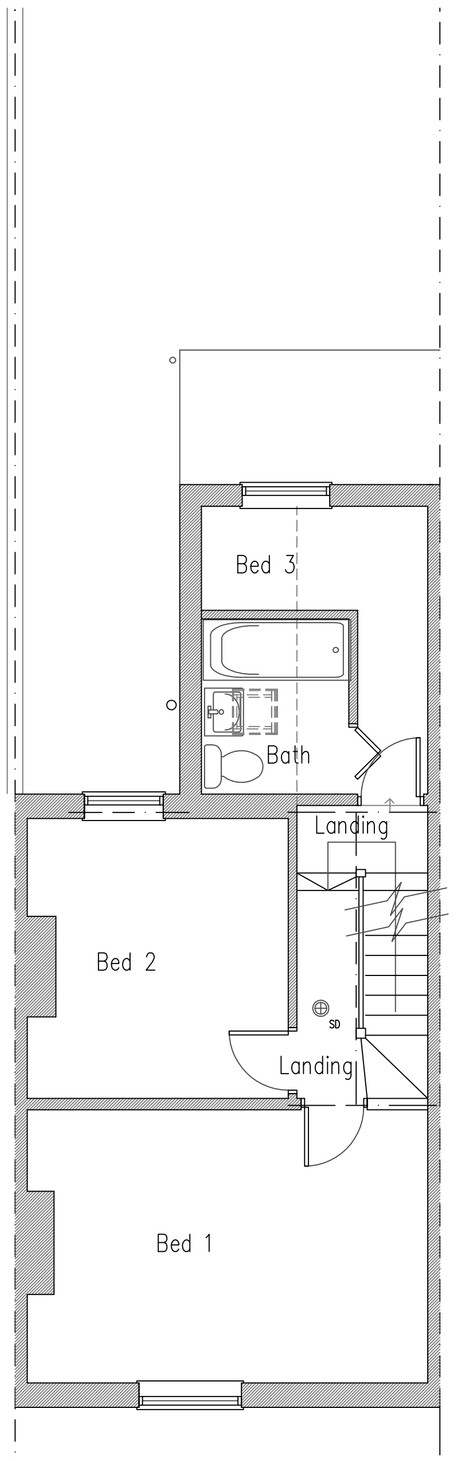

First Floor Plan

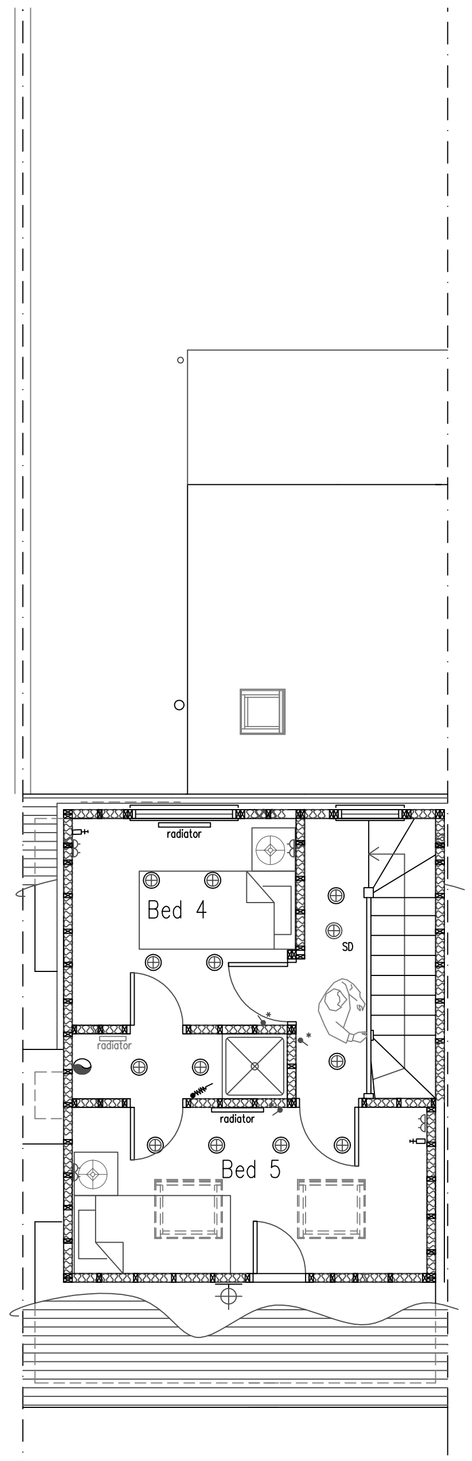

Second Floor Plan

1m 2m 3m 4m 5m 6m 7m 8m 9m 10m
1:50 Scale Bar

N

Project:
Proposed Extension
At:
19 Whiterock Place
Southwick
Sussex
BN42 4AG

Drawing title:
Plans & Elevations As Existing

Client: Mr & Mrs D Robertson

Copyright of:

Architectural & Planning Services
7 Erringham Road
Shoreham By Sea
West Sussex
BN43 5NQ
BJW
01273 441009 (after 6pm)
07856899101
e-mail: benwhitby15@yahoo.co.uk

Scale: 1:100 1:50 | Paper size: A1

Date: 9.4.2018 | Drawn: BJW

Drg. No. 01 | Rev'n

Note: All dimensions to be checked on site.