



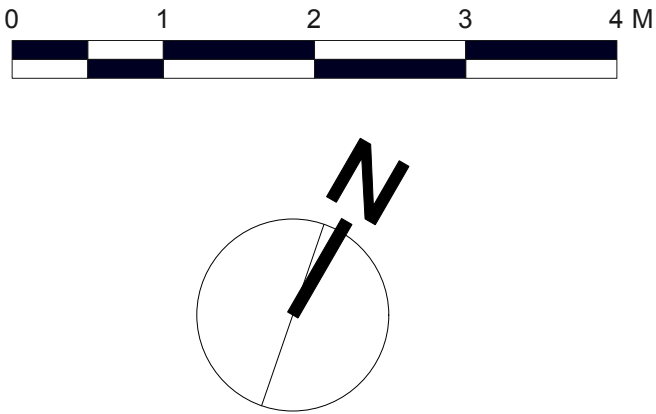

01 Front Elevation
1:50 @ A1

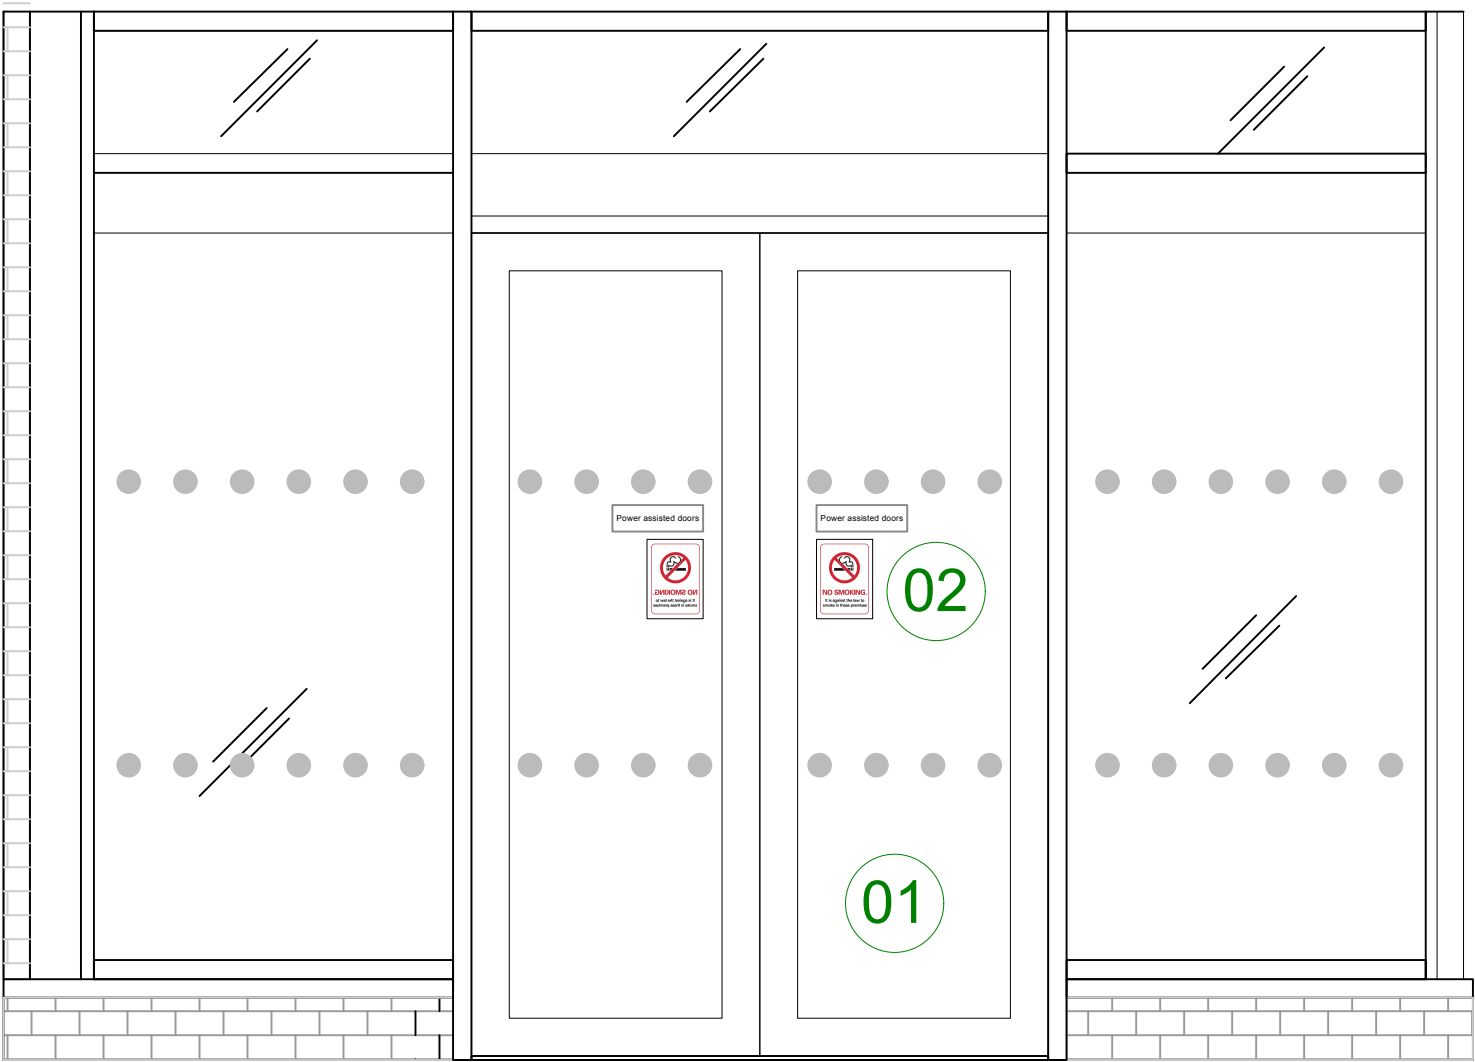

02 Front Door Elevation
1:20 @ A1

SCOPE OF WORKS

- 01 Remove existing power assisted swing doors. Within the existing opening a new power assisted double sliding door to be installed, with modifications required to the shopfront frames and glazing as required to suit. To be finished to match existing framework.
- 02 New statutory signage to new sliding doors.

