

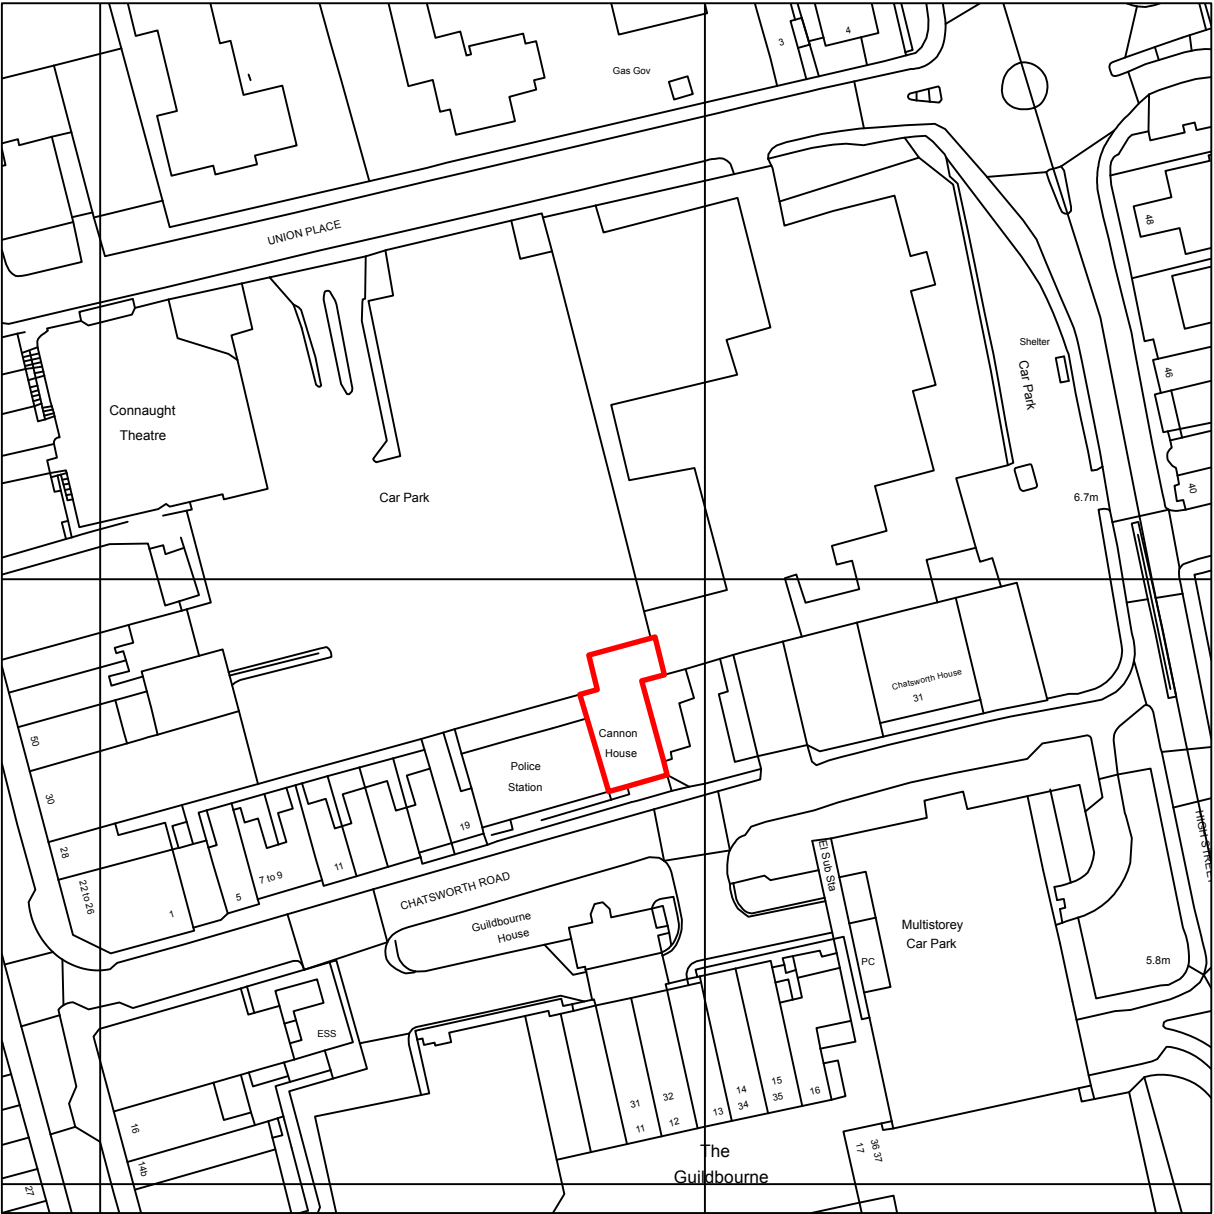
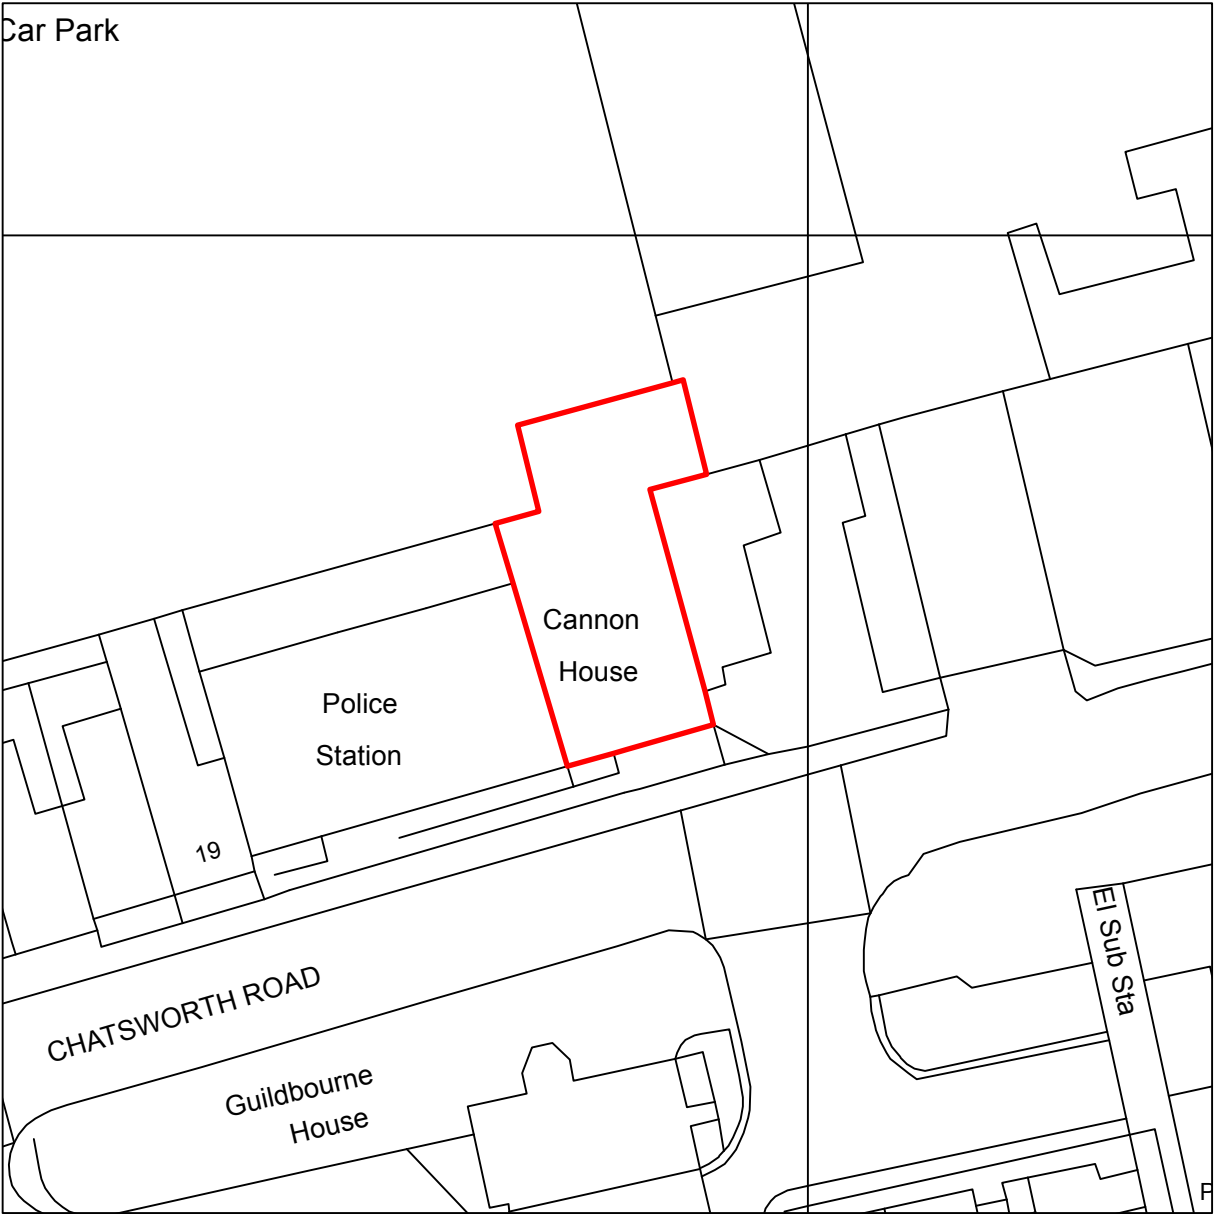


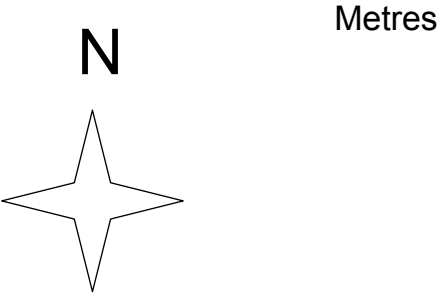

Location Plan 1:1250 @ A3

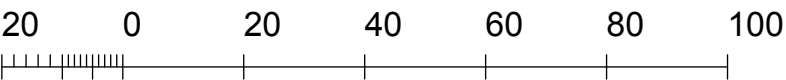

Block Plan 1:500 @ A3

A&Q PARTNERSHIP UNITED KINGDOM • HONG KONG www.aqp.co.uk architecture design masterplanning interiors										REVISION		BY	DATE	REVISION		BY	DATE	CONTRACTORS MUST CHECK ALL DIMENSIONS ON SITE. ONLY FIGURED DIMENSIONS ARE TO BE WORKED FROM. DISCREPANCIES MUST BE REPORTED TO THE ARCHITECT BEFORE PROCEEDING. © THIS DRAWING IS COPYRIGHT	PLANNING	CLIENT: CORPORATE REAL ESTATE	DRAWING: Location & Block Plan	
								DRAWING No: 25 089 PA 05	SCALE: AS NOTED @ A3 AS NOTED @ A1													
								PROJECT: 2026 WORKS WORTHING CANNON HOUSE PIN GB9124	DRAWN BY / OFFICE: XX LONDON/DORCHESTER	REVISION:												