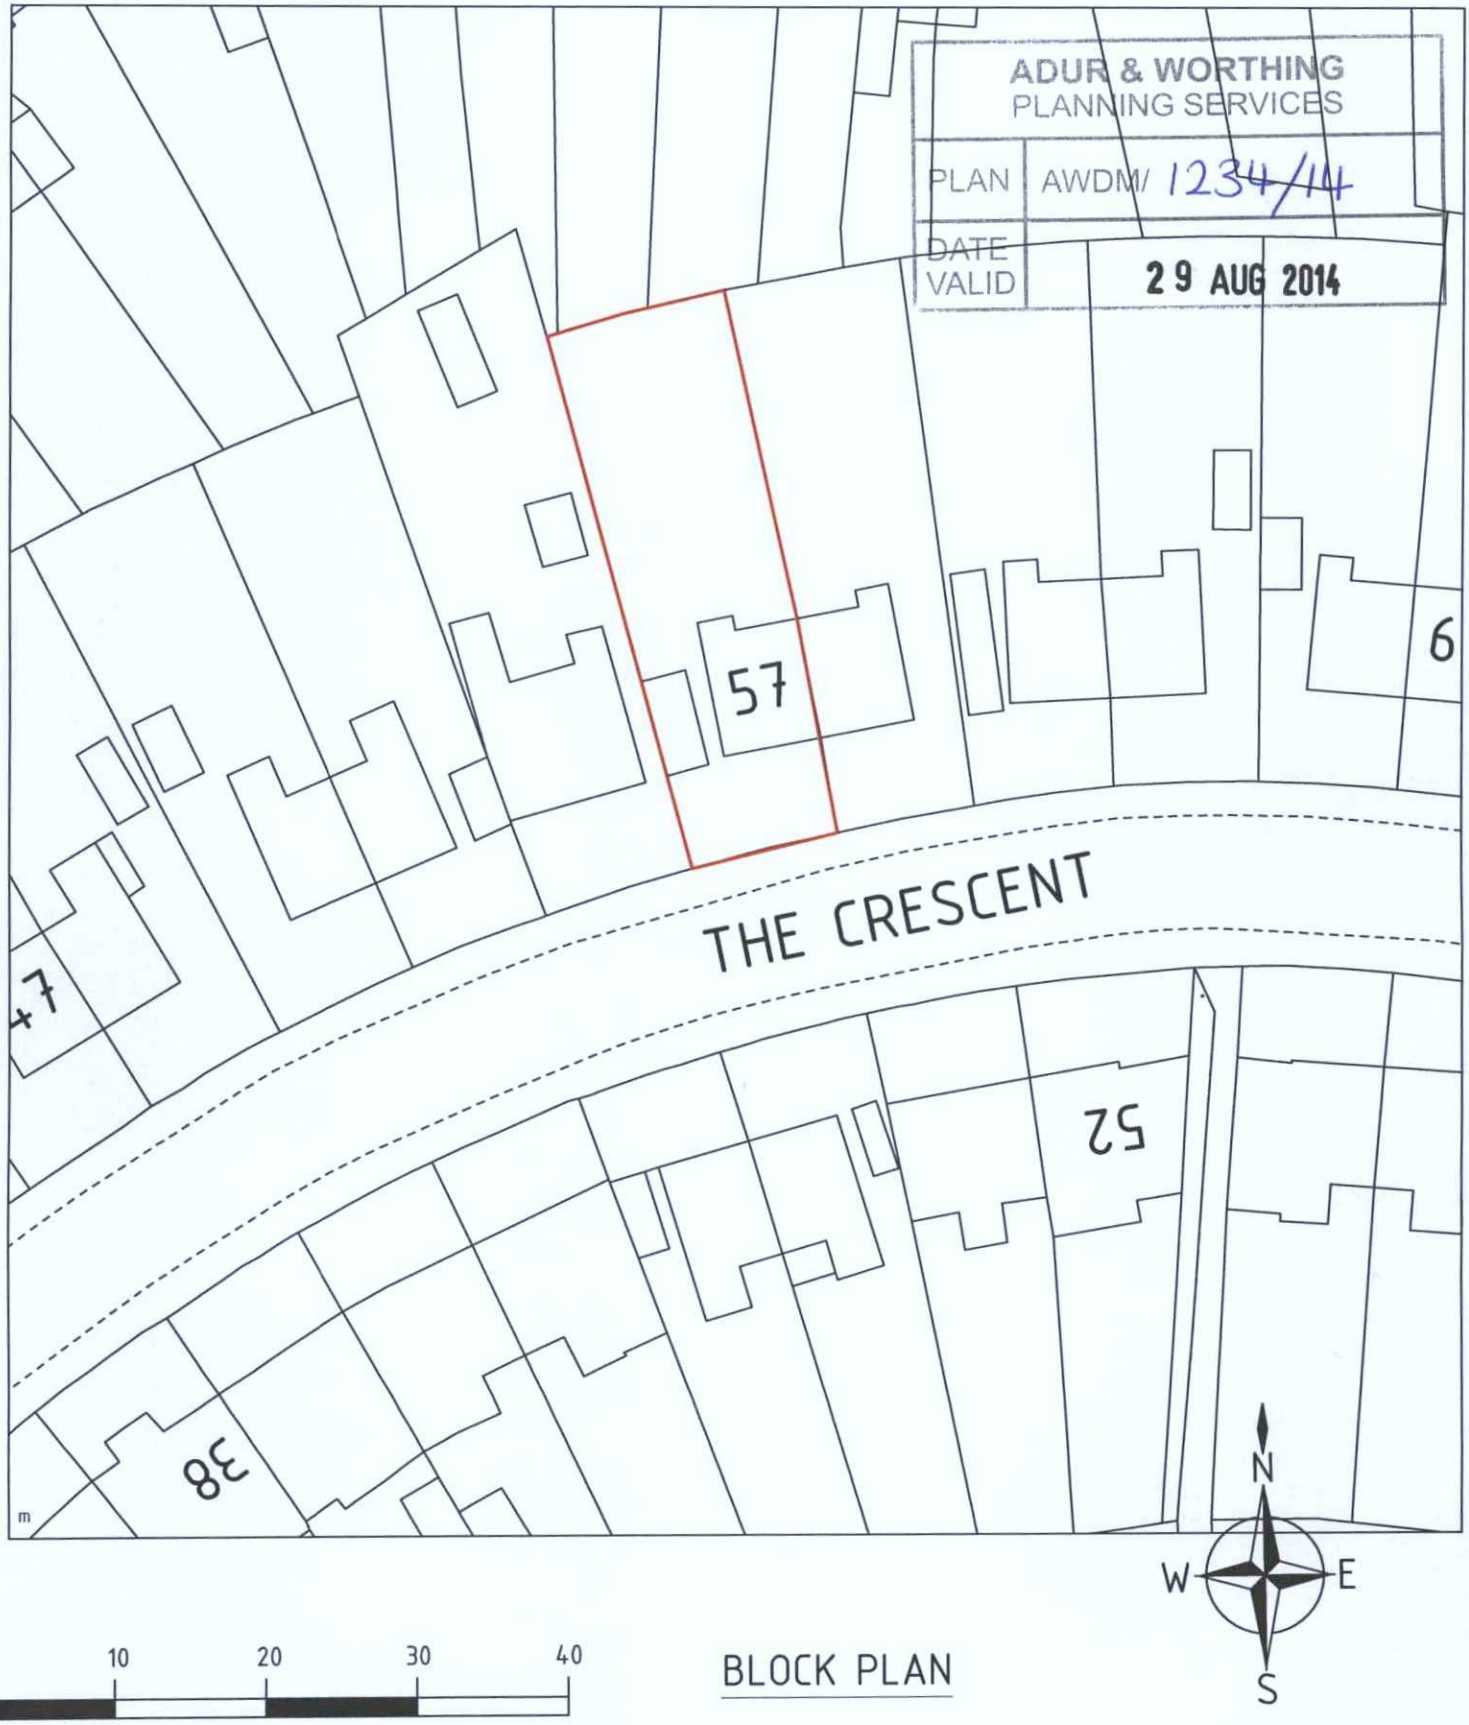


10 20 30 40

BLOCK PLAN

:500

DRESS: 57 THE CRESCENT
SOUTHWICK

JECT: LOFT CONVERSION

PB PLANS

pbplans@yahoo.co.uk
Mob: 07966 578180

partner LABC

LE: 1:500 DATE: August 2014 DRAWING No: PBP0159/03 DRAWING SIZE: A4 210x297mm