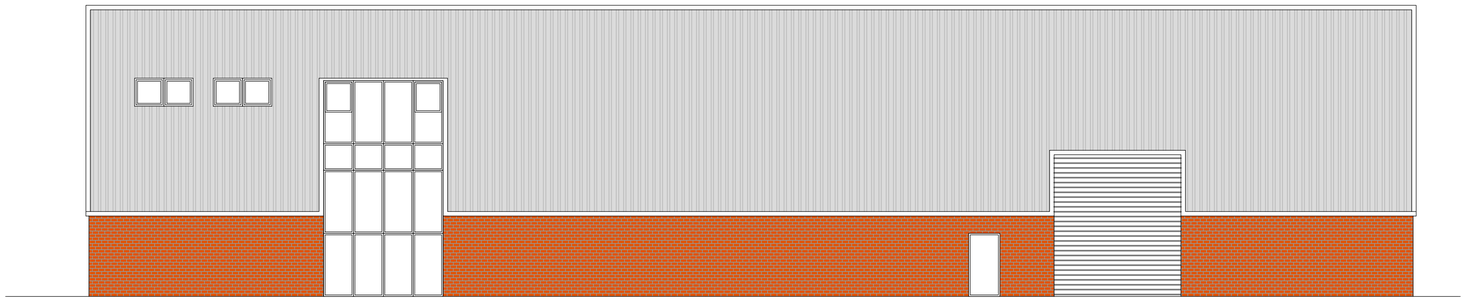

EXISTING ELEVATION A
Scale 1:100 @ A1



EXISTING ELEVATION B
Scale 1:100 @ A1

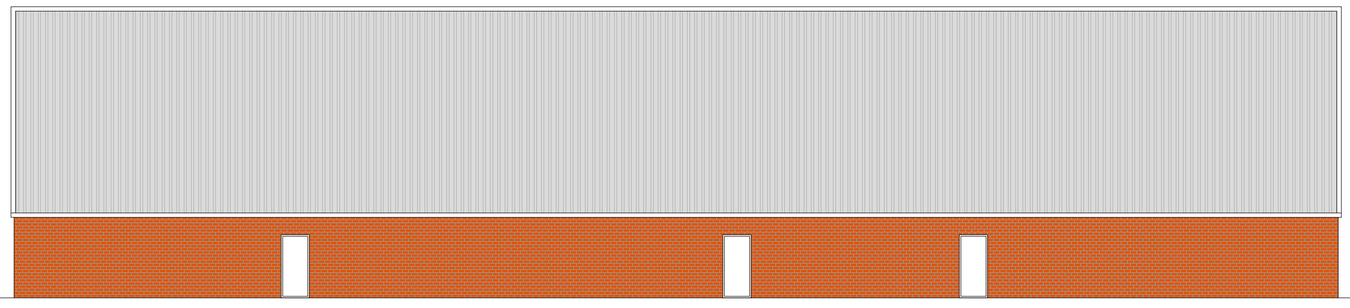

EXISTING ELEVATION C
Scale 1:100 @ A1

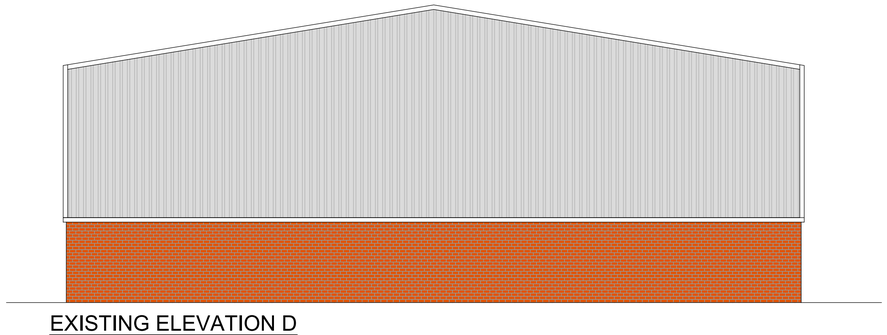

EXISTING ELEVATION D
Scale 1:100 @ A1

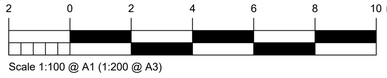

Scale 1:100 @ A1 (1:200 @ A3)

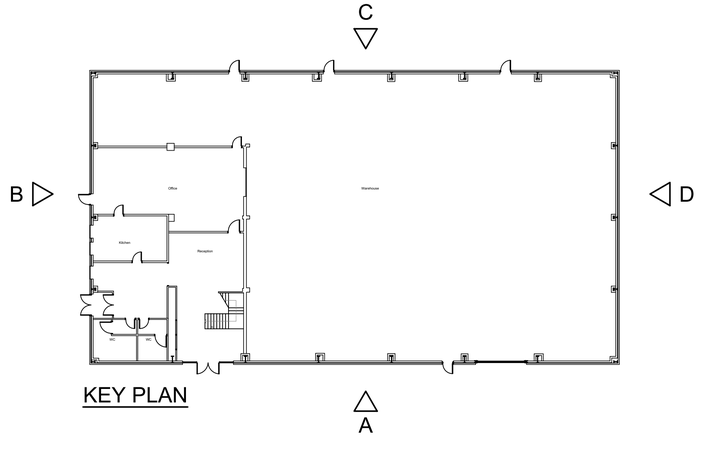

KEY PLAN

NOTES

1. This drawing is to be read in conjunction with all relevant drawings documents & specifications.

Rev.	Description	Date	Drn.By
PA1	Planning Issue	26.03.20	im

Glanville
Cornerstone House
62 Foxhall Road, Didcot
Oxon, OX11 7AD
Tel: (01235) 515550 Fax: (01235) 817799
postbox@glanvillegroup.com www.glanvillegroup.com

Client :

Project :

Brighton Road
Shoreham, BN43 6RH

Title :

Existing Elevations

Project Engineer :	S.Berger	Scale :	1:100 @ A1
Project Director :	S.Berger	Date :	December 2019
Status :	PLANNING		

Drawing No. 8191138-1004 Rev PA1