
11 MILL HILL GARDENS, SHOREHAM - BY - SEA, BN43 5TN


August 2023
Drawing no:JB 467/ A2/ for planning 04A

rev A 6 Oct 2023: a 1.8m high rose grower timber trellis added to the west side of the patio


Single Storey rear extension, a roof extension and conversion and a replacement garage

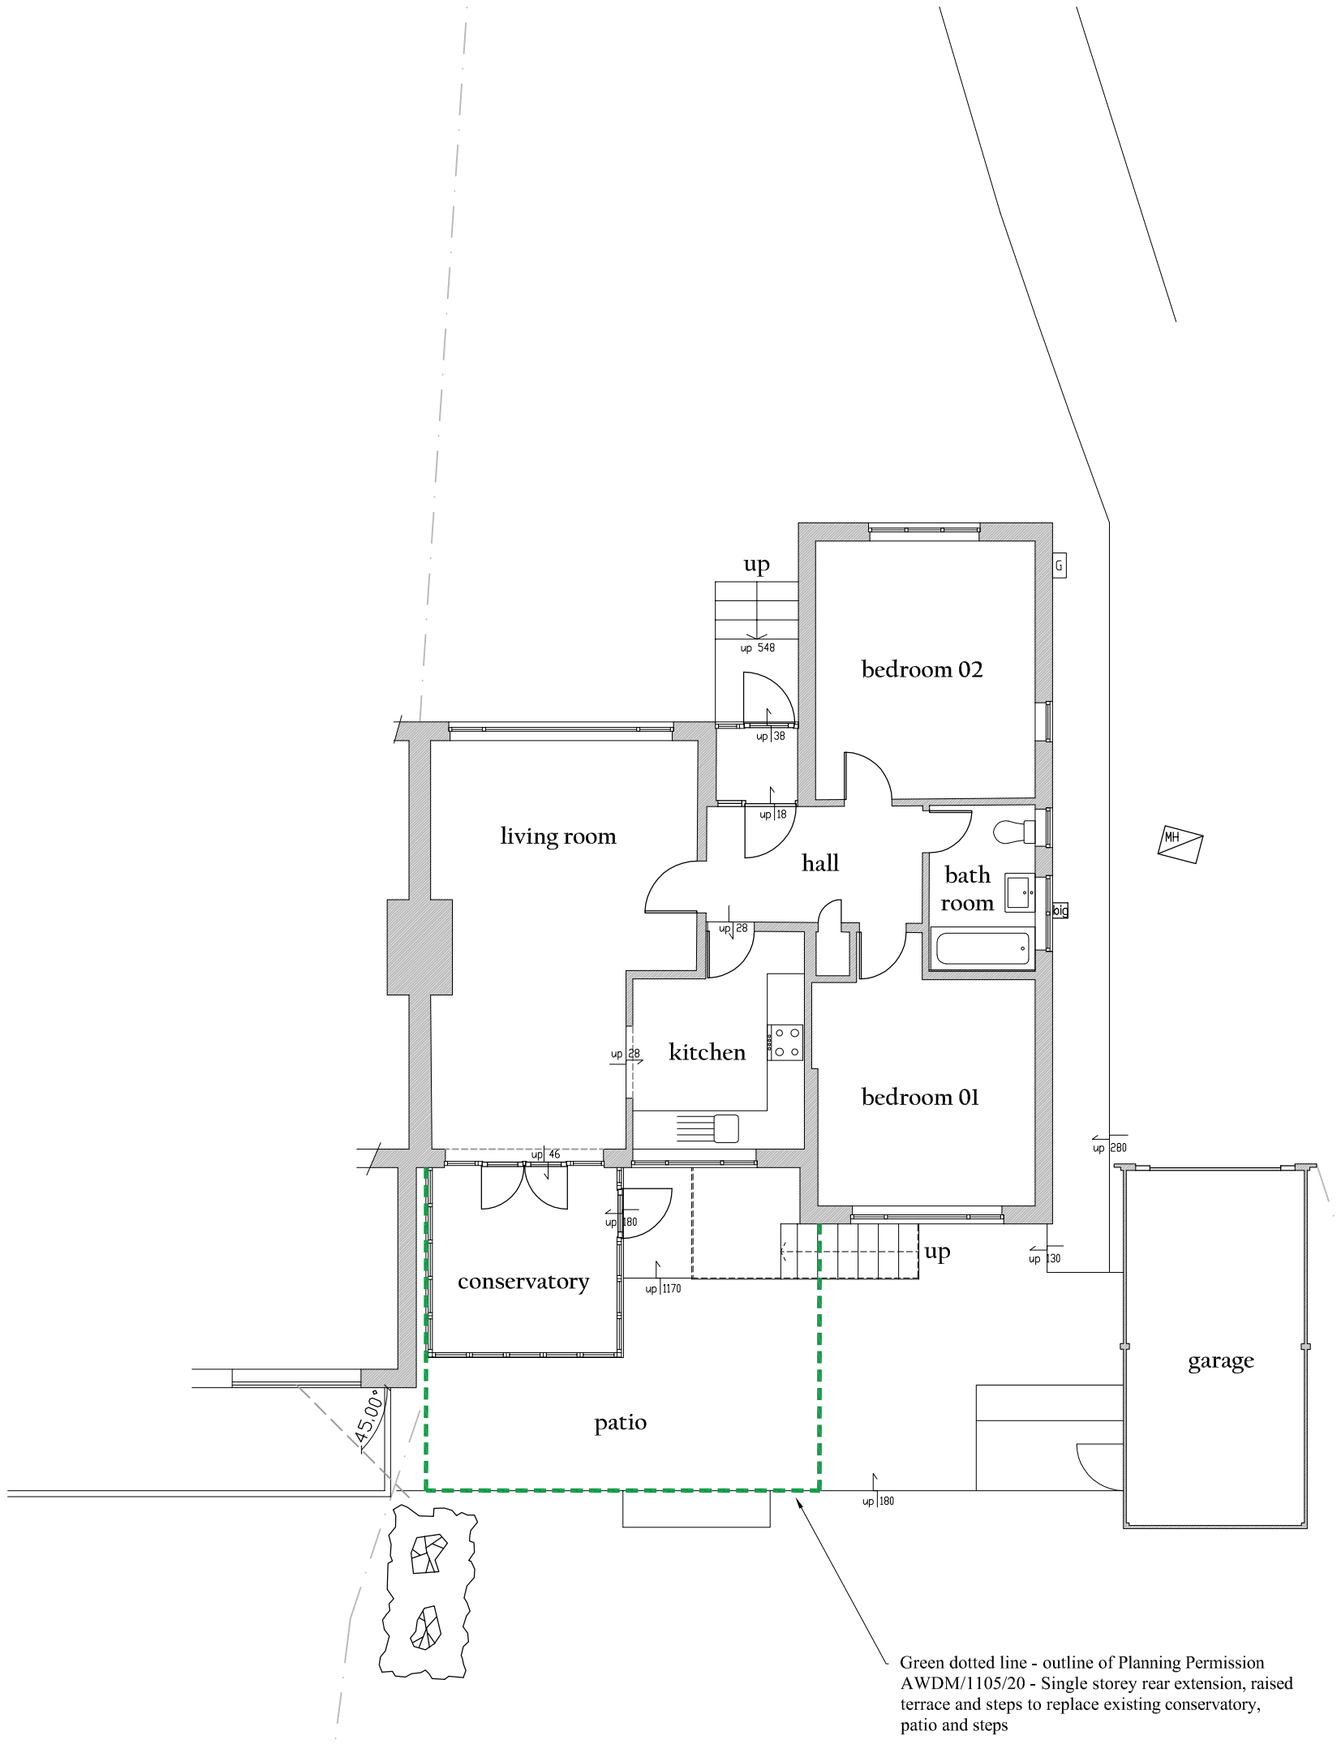

EXISTING GROUND FLOOR PLAN 1:100

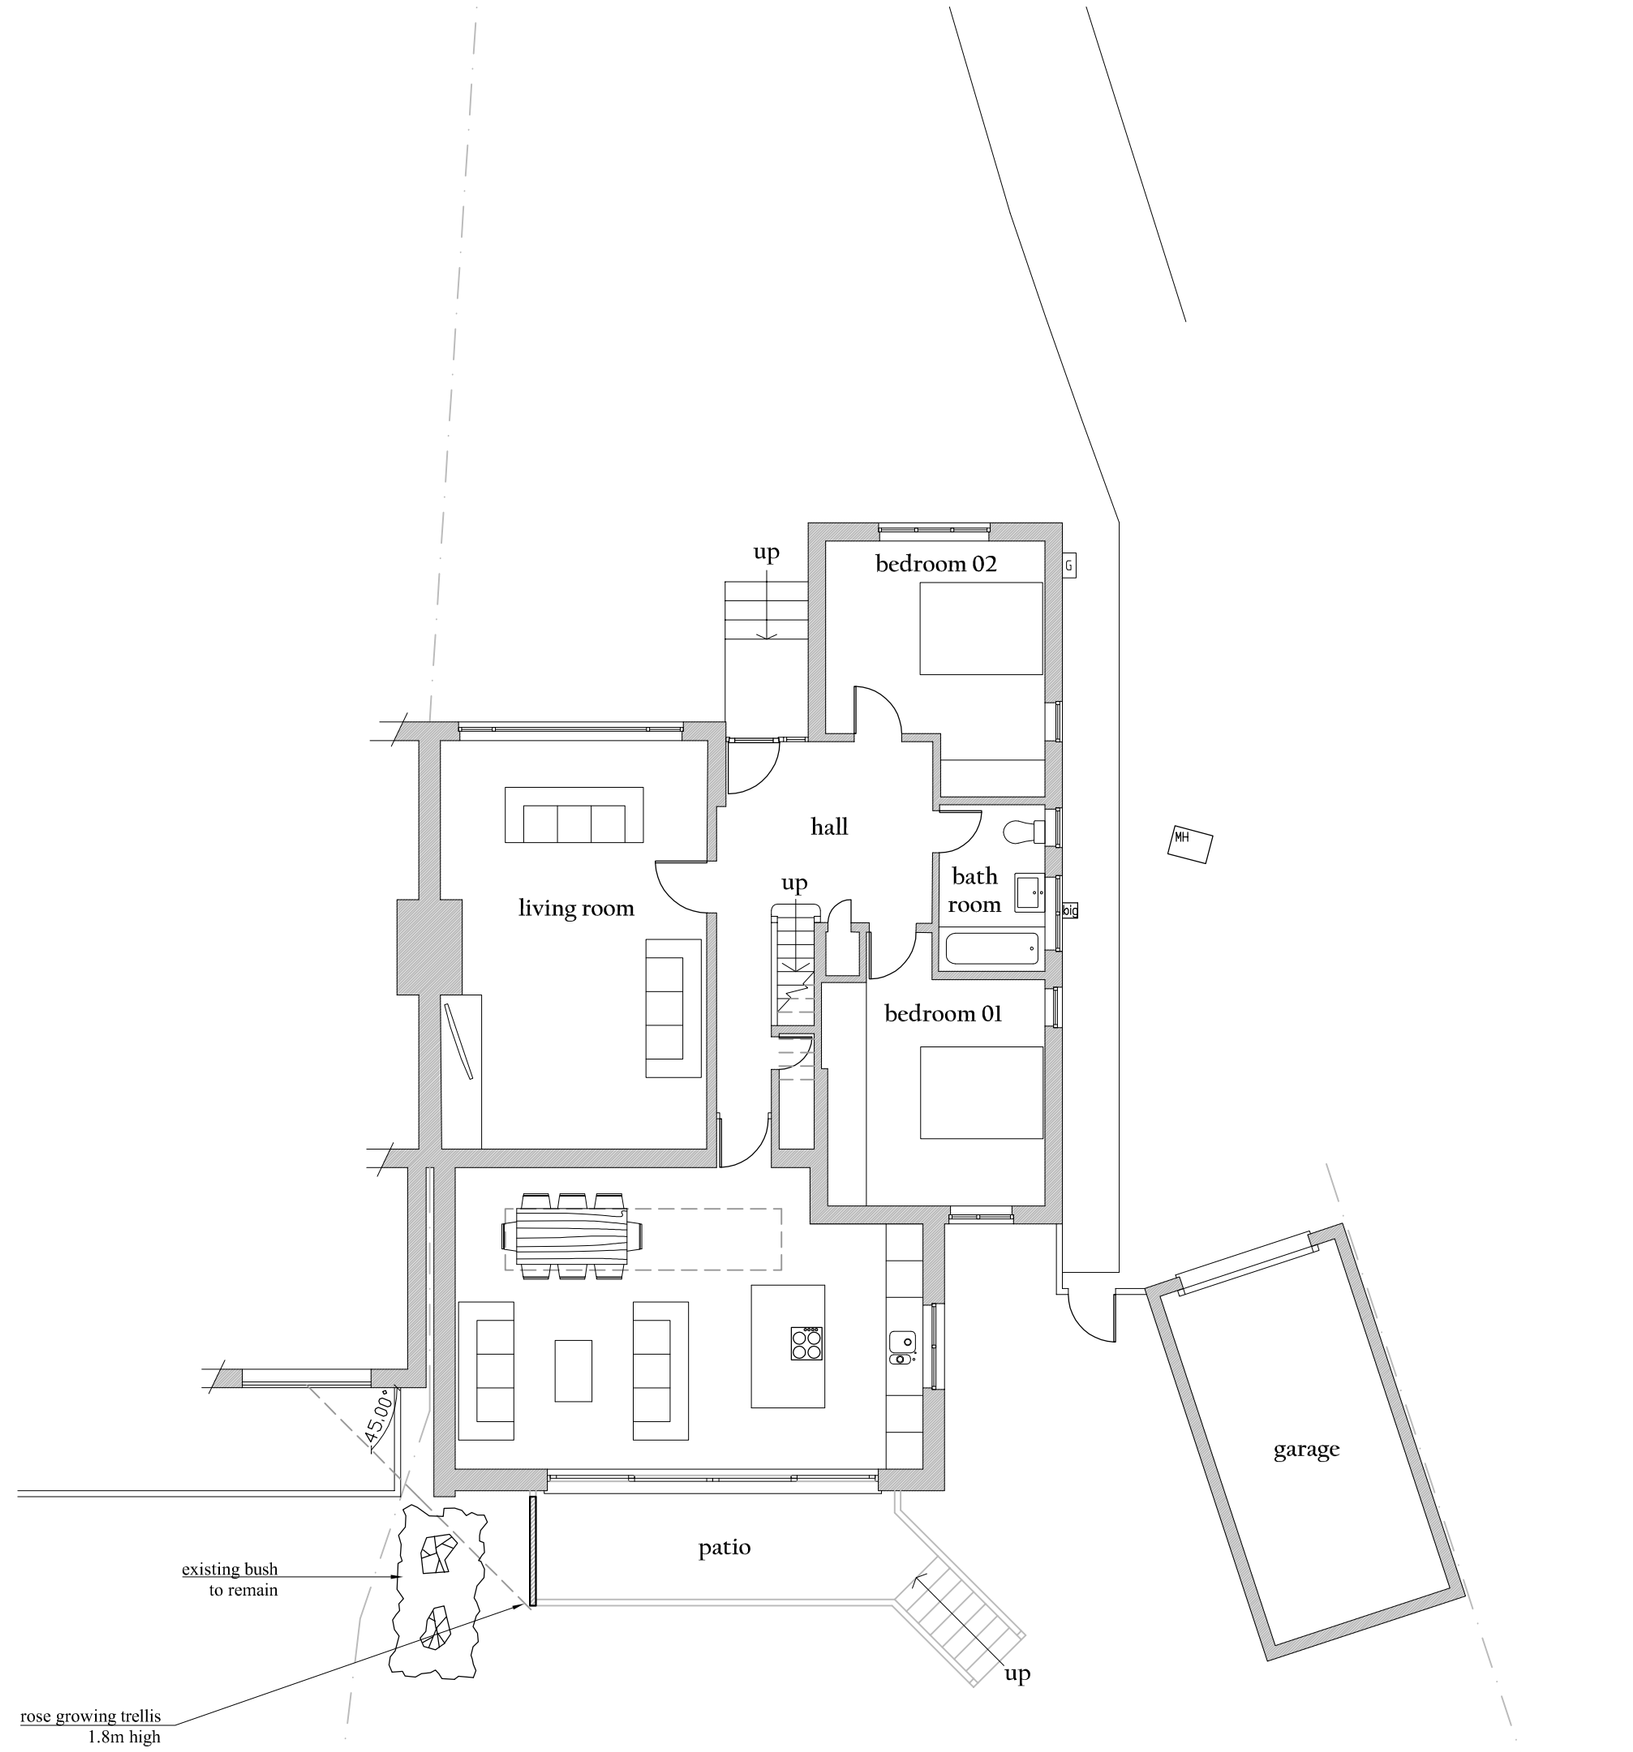

PROPOSED GROUND FLOOR PLAN 1:100

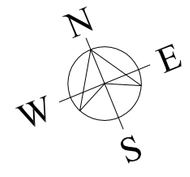

0 2 4 6 8 10
SCALE BAR 1:100

JAMES BRECKELL : ARCHITECT : ARB : RIBA
89 Old Fort Road, Shoreham by Sea, BN43 5HA, Tel 07733 268 297, Email: james@breckell.co.uk

Copyright: JBA