
11 MILL HILL GARDENS, SHOREHAM - BY - SEA, BN43 5TN

August 2023
Drawing no:JB 467/ A2/ for planning 06A


rev A 6 Oct 2023: a 1.8m high rose grower timber trellis added to the west side of the patio

Single Storey rear extension, a roof extension and conversion and a replacement garage

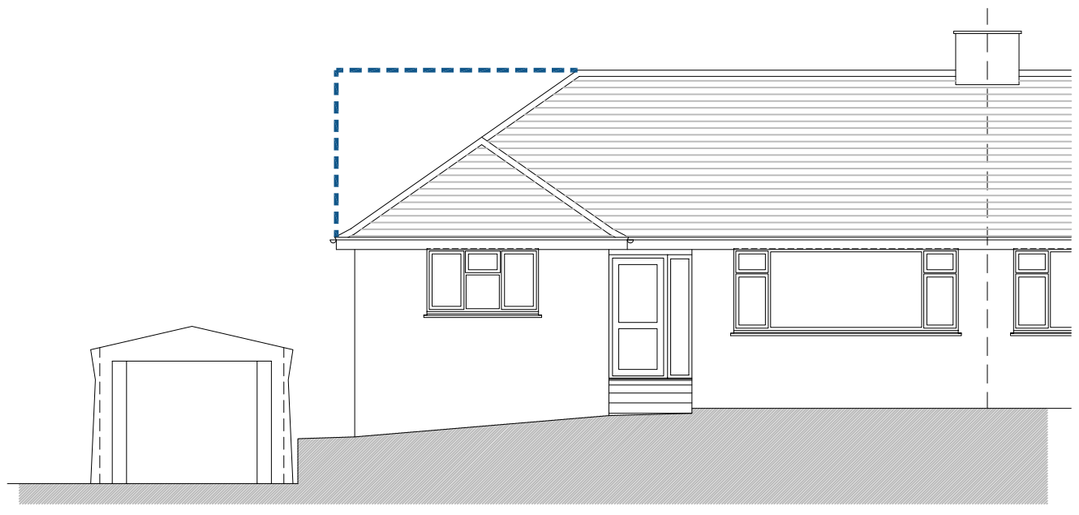


EXISTING FRONT ELEVATION 1:100

(north-east facing elevation)

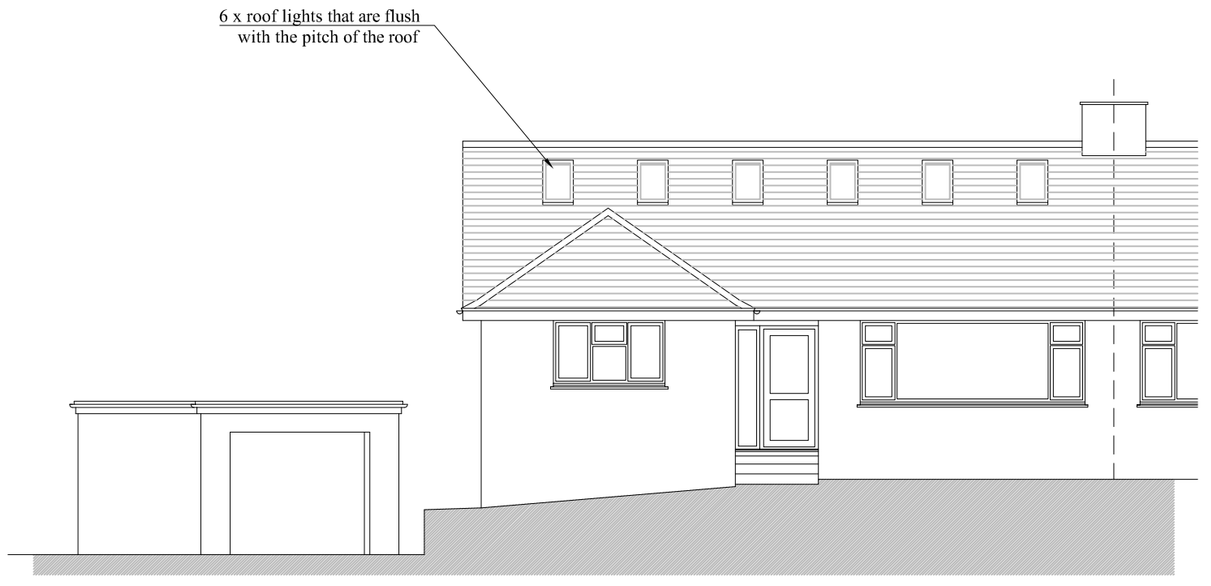

PROPOSED FRONT ELEVATION 1:100

(north-east facing elevation)

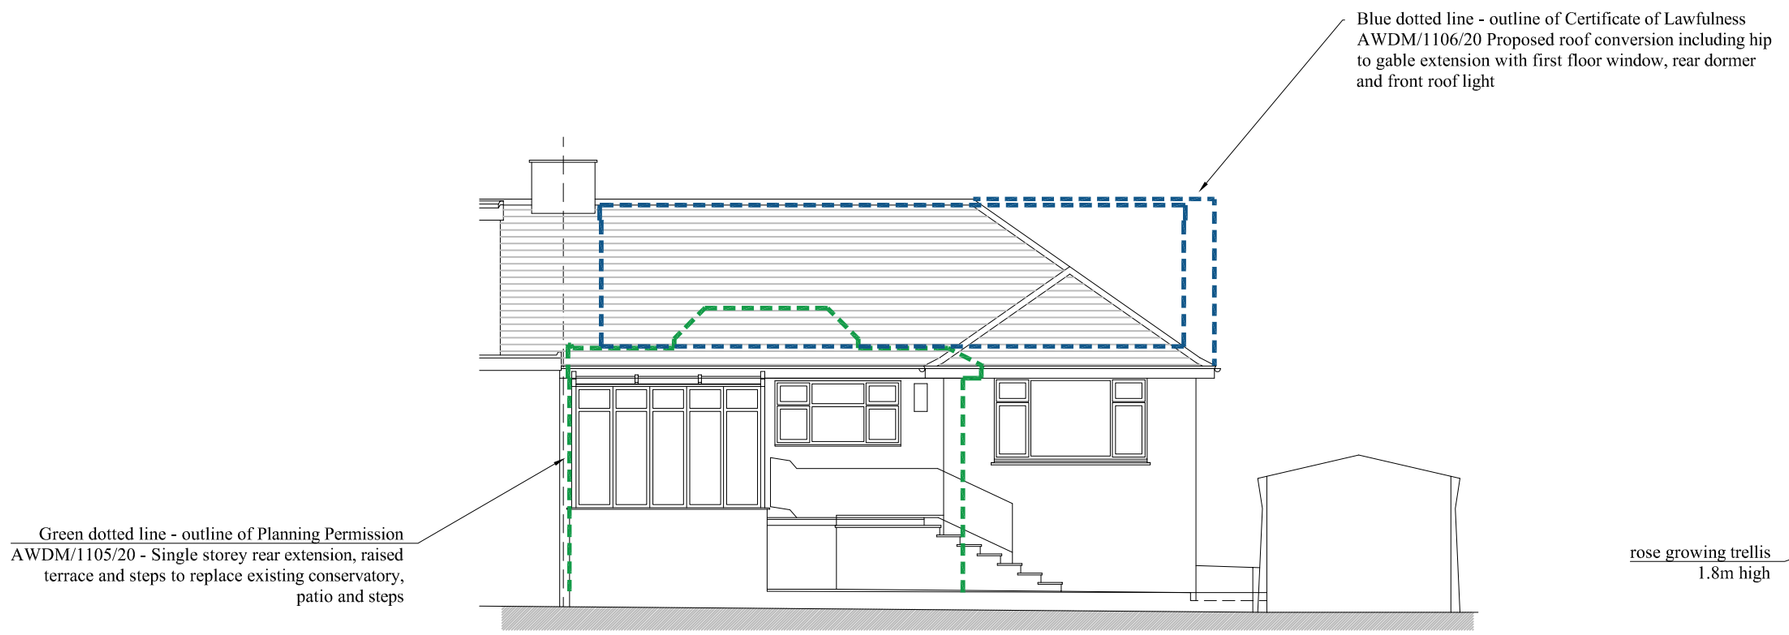

EXISTING REAR ELEVATION 1:100

(south-west facing elevation)



PROPOSED REAR ELEVATION 1:100

(south-west facing elevation)

0 2 4 6 8 10

SCALE BAR 1:100

JAMES BRECKELL : ARCHITECT : ARB : RIBA
89 Old Fort Road, Shoreham by Sea, BN43 5HA, Tel 07733 268 297, Email: james@breckell.co.uk

Copyright: JBA