11 MILL HILL GARDENS, SHOREHAM - BY - SEA, BN43 5TN

August 2023
Drawing no:JB 467/ A2/ for planning 07A

rev A 6 Oct 2023: a 1.8m high rose grower timber trellis added to the west side of the patio


Single Storey rear extension, a roof extension and conversion and a replacement garage



EXISTING SIDE ELEVATION 1:100
south-east facing elevation




PROPOSED SIDE ELEVATION 1:100
south-east facing elevation

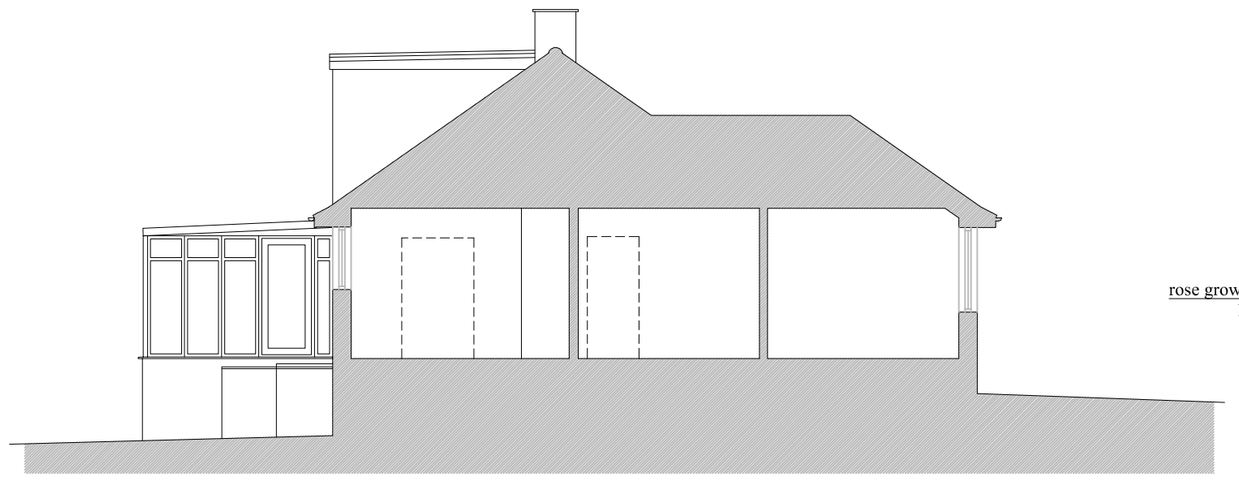


EXISTING SECTION 1:100



PROPOSED SECTION 1:100

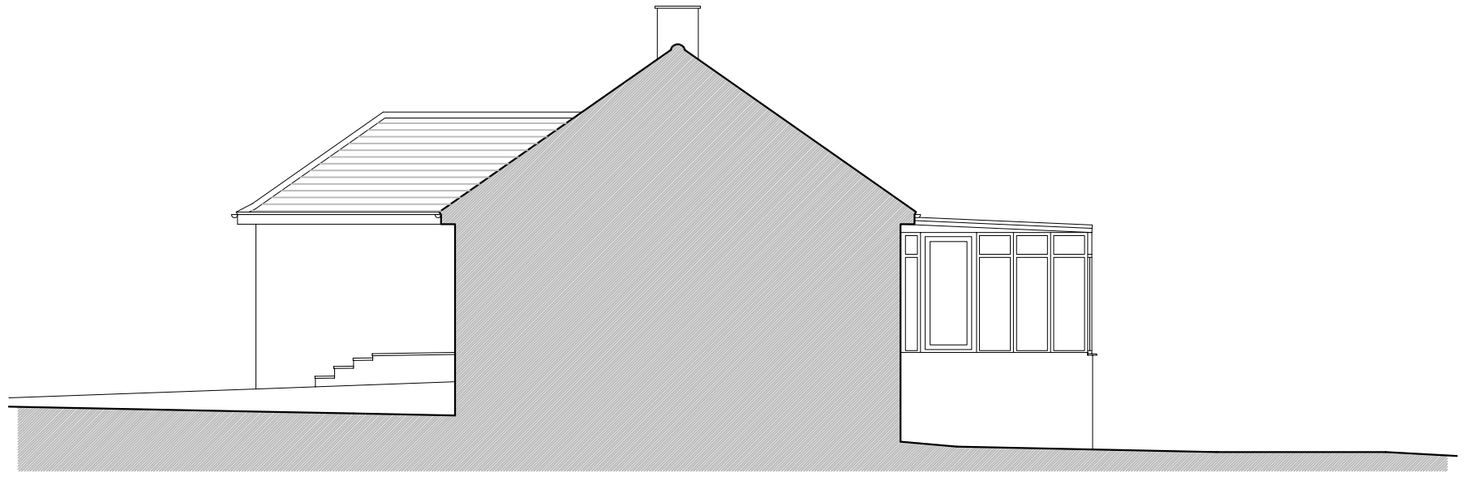

EXISTING SIDE ELEVATION 1:100
north-west facing elevation

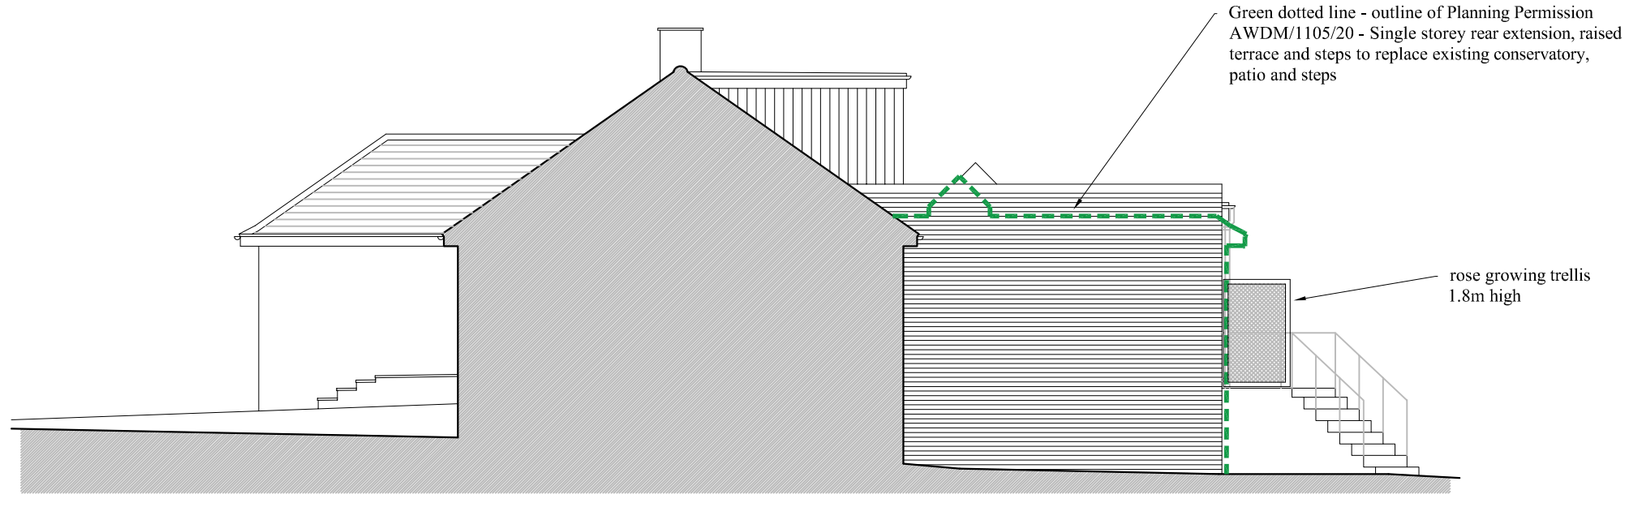

PROPOSED SIDE ELEVATION 1:100
north-west facing elevation

0 2 4 6 8 10
SCALE BAR 1:100

JAMES BRECKELL : ARCHITECT : ARB : RIBA
89 Old Fort Road, Shoreham by Sea, BN43 5HA, Tel 07733 268 297, Email: james@breckell.co.uk

Copyright: JBA