
Scale in Metres

0 1 2

NORTH

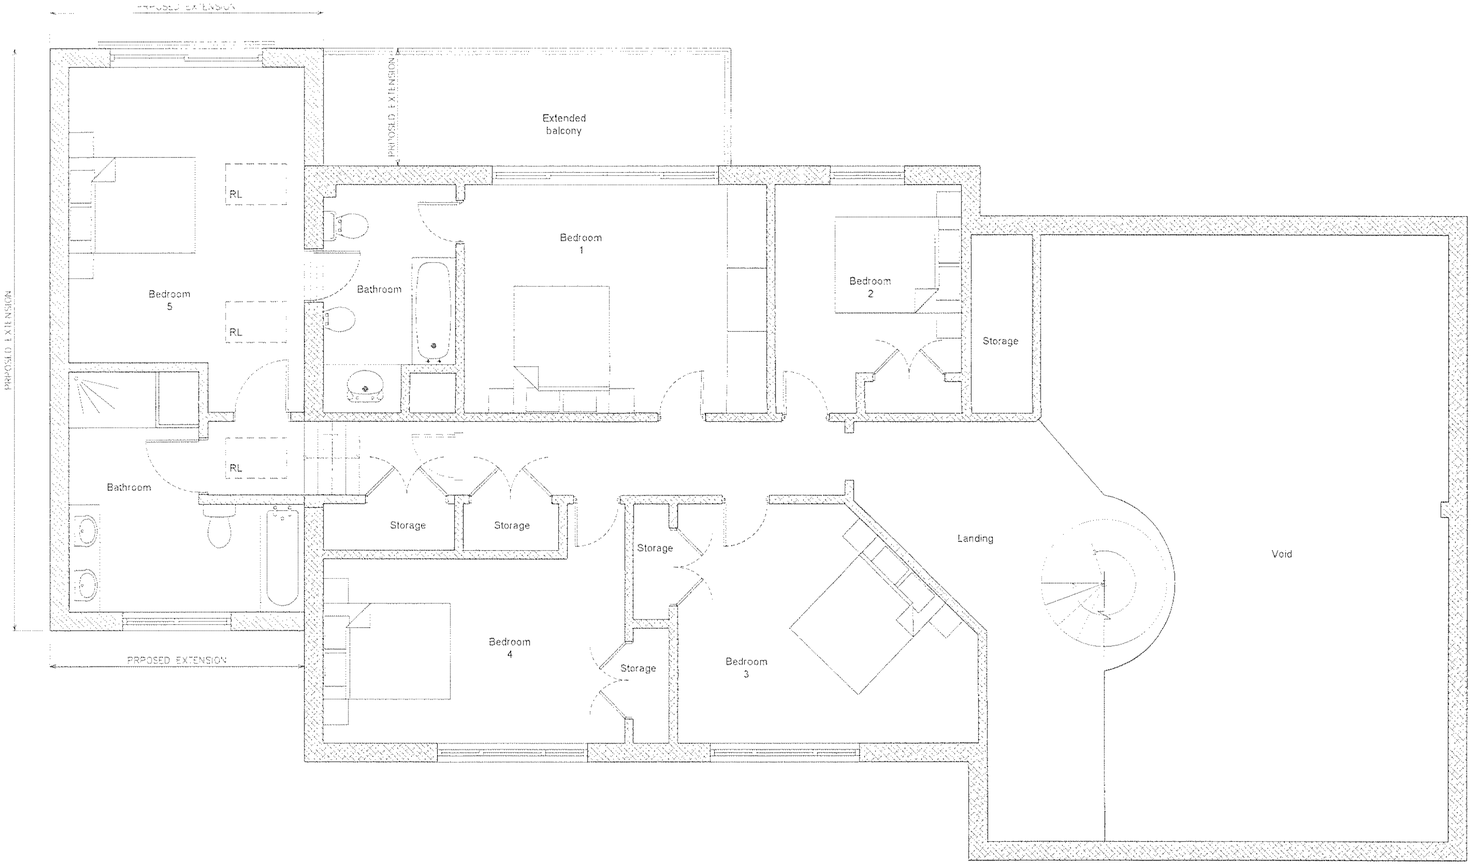

FIRST FLOOR PLAN - AS PROPOSED

Scale: 1:50

Notes:

Do not scale this drawing.

All sizes and dimensions are to be checked on site.

This drawing is to be read in conjuction with all relevant consultants drawings and specifications, together with safety plan requirements.

Copyright: This drawing must not be copied, changed nor reproduced without the prior written agreement of BSC.

ADUR DISTRICT COUNCIL
PLANNING DIVISION

PLAN NO	ADC/0091/09
DATE RECEIVED	20/3/09

Extension width reduced by 0.7m and depth by 1.5m.
Front window amended.
Balcony door from new bedroom omitted.
3 No. rooflights added.

A	db	17/03/09
Rev	Drawn	Date

First issue

-	Barry Barker	07/10/2008
Rev	Drawn	Date

BUILDING SOLUTIONS CONSULTANTS LIMITED

27 Old Gloucester Street
London
WC1N 3XX

Tel: 0845-686-0036
Fax: 0845-686-0063

ADUR DISTRICT COUNCIL
PLANNING DIVISION
27 MAR 2009
DATE

1a Mill Hill
SHOREHAM-BY-SEA
BN43 5TG

As Proposed - First Floor Plan

Job No. 539	Scale: 1:50@A1
Drawing No. AL103	Rev. A