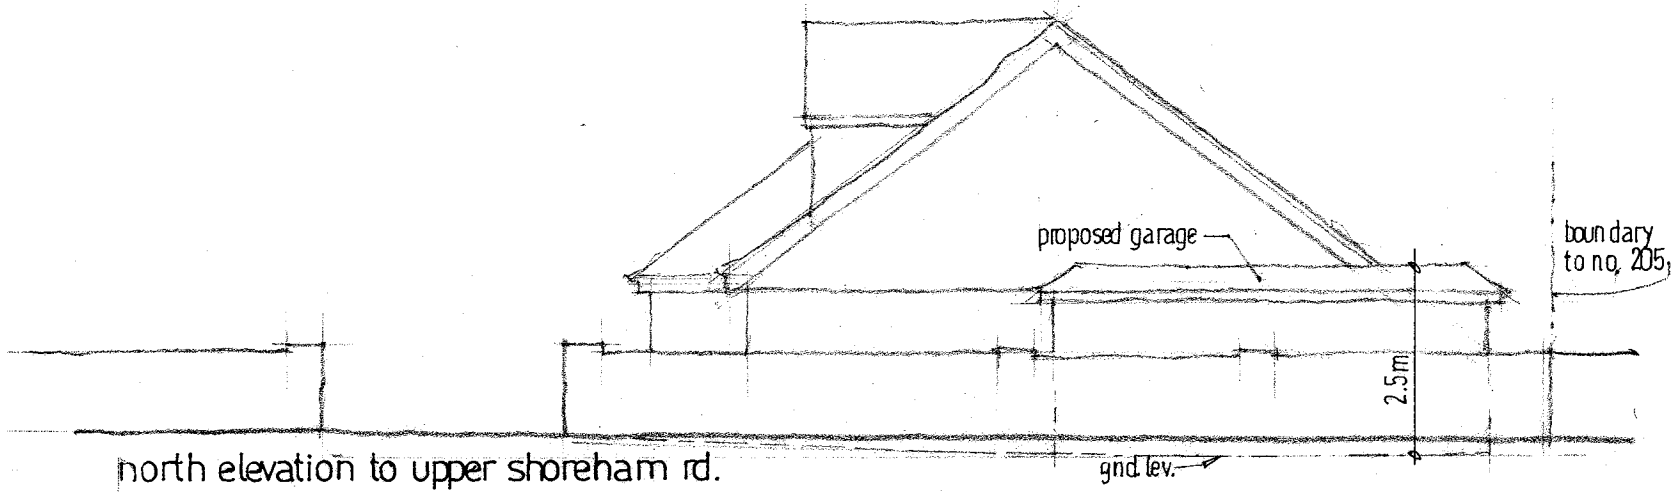

north elevation to upper shoreham rd.

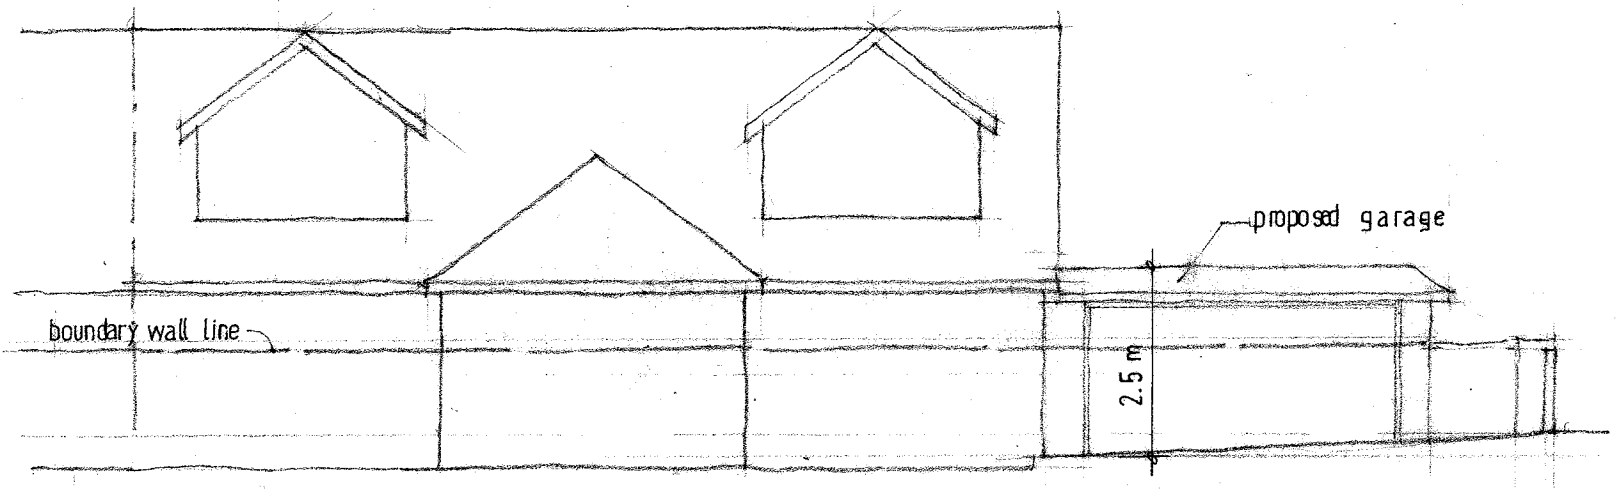

east elevation facing park avenue
(PRINCIPAL ELEVATION)

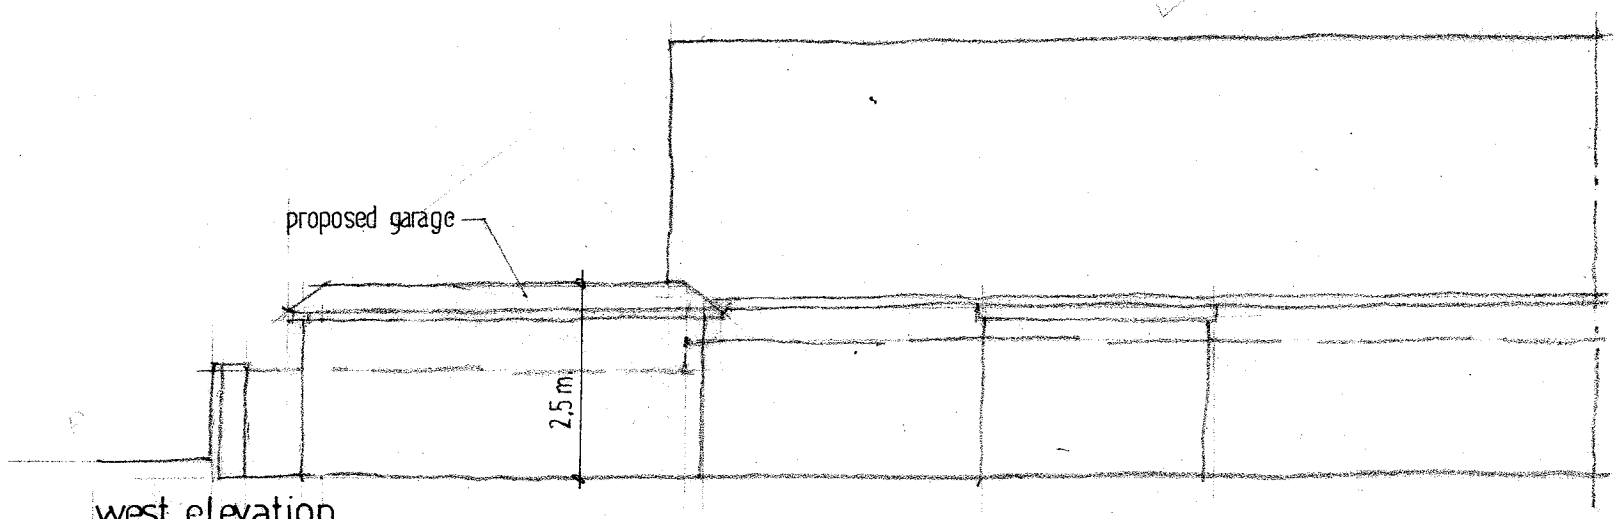

west elevation
(at boundary to 205 upper shoreham rd.)

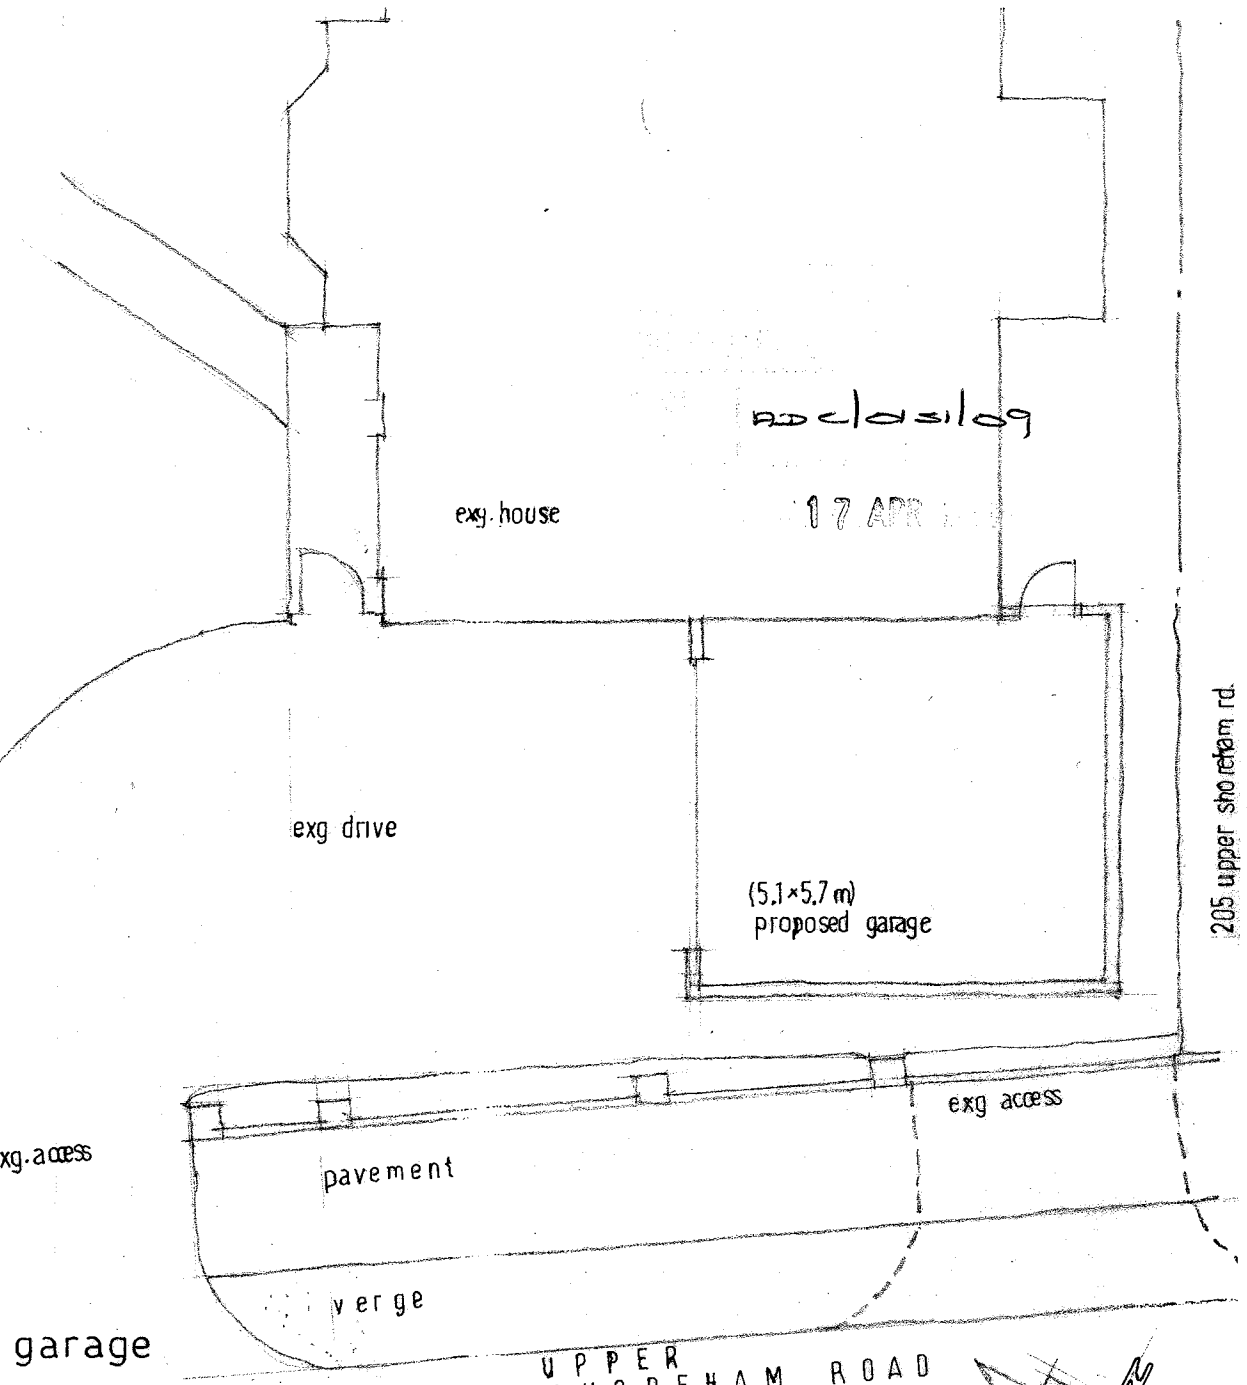

plan of garage siting

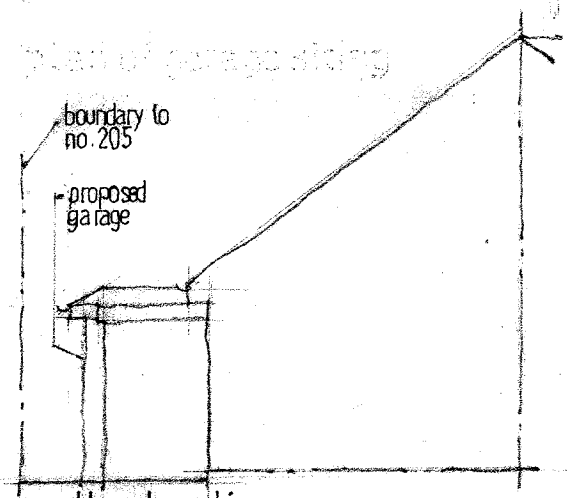

south elevation
(on line of partywall with 51 park ave.

GEOFFREY LAWRANCE
CHARTERED ARCHITECT
DIP. ARCH. RIBA

32 PARKSIDE
SHOREHAM-BY-SEA
WEST SUSSEX, BN43 6HA

TELEPHONE 01273 462793

proposed garage
53 park avenue shoreham by sea

SCALE 1:100
DATE 04.09