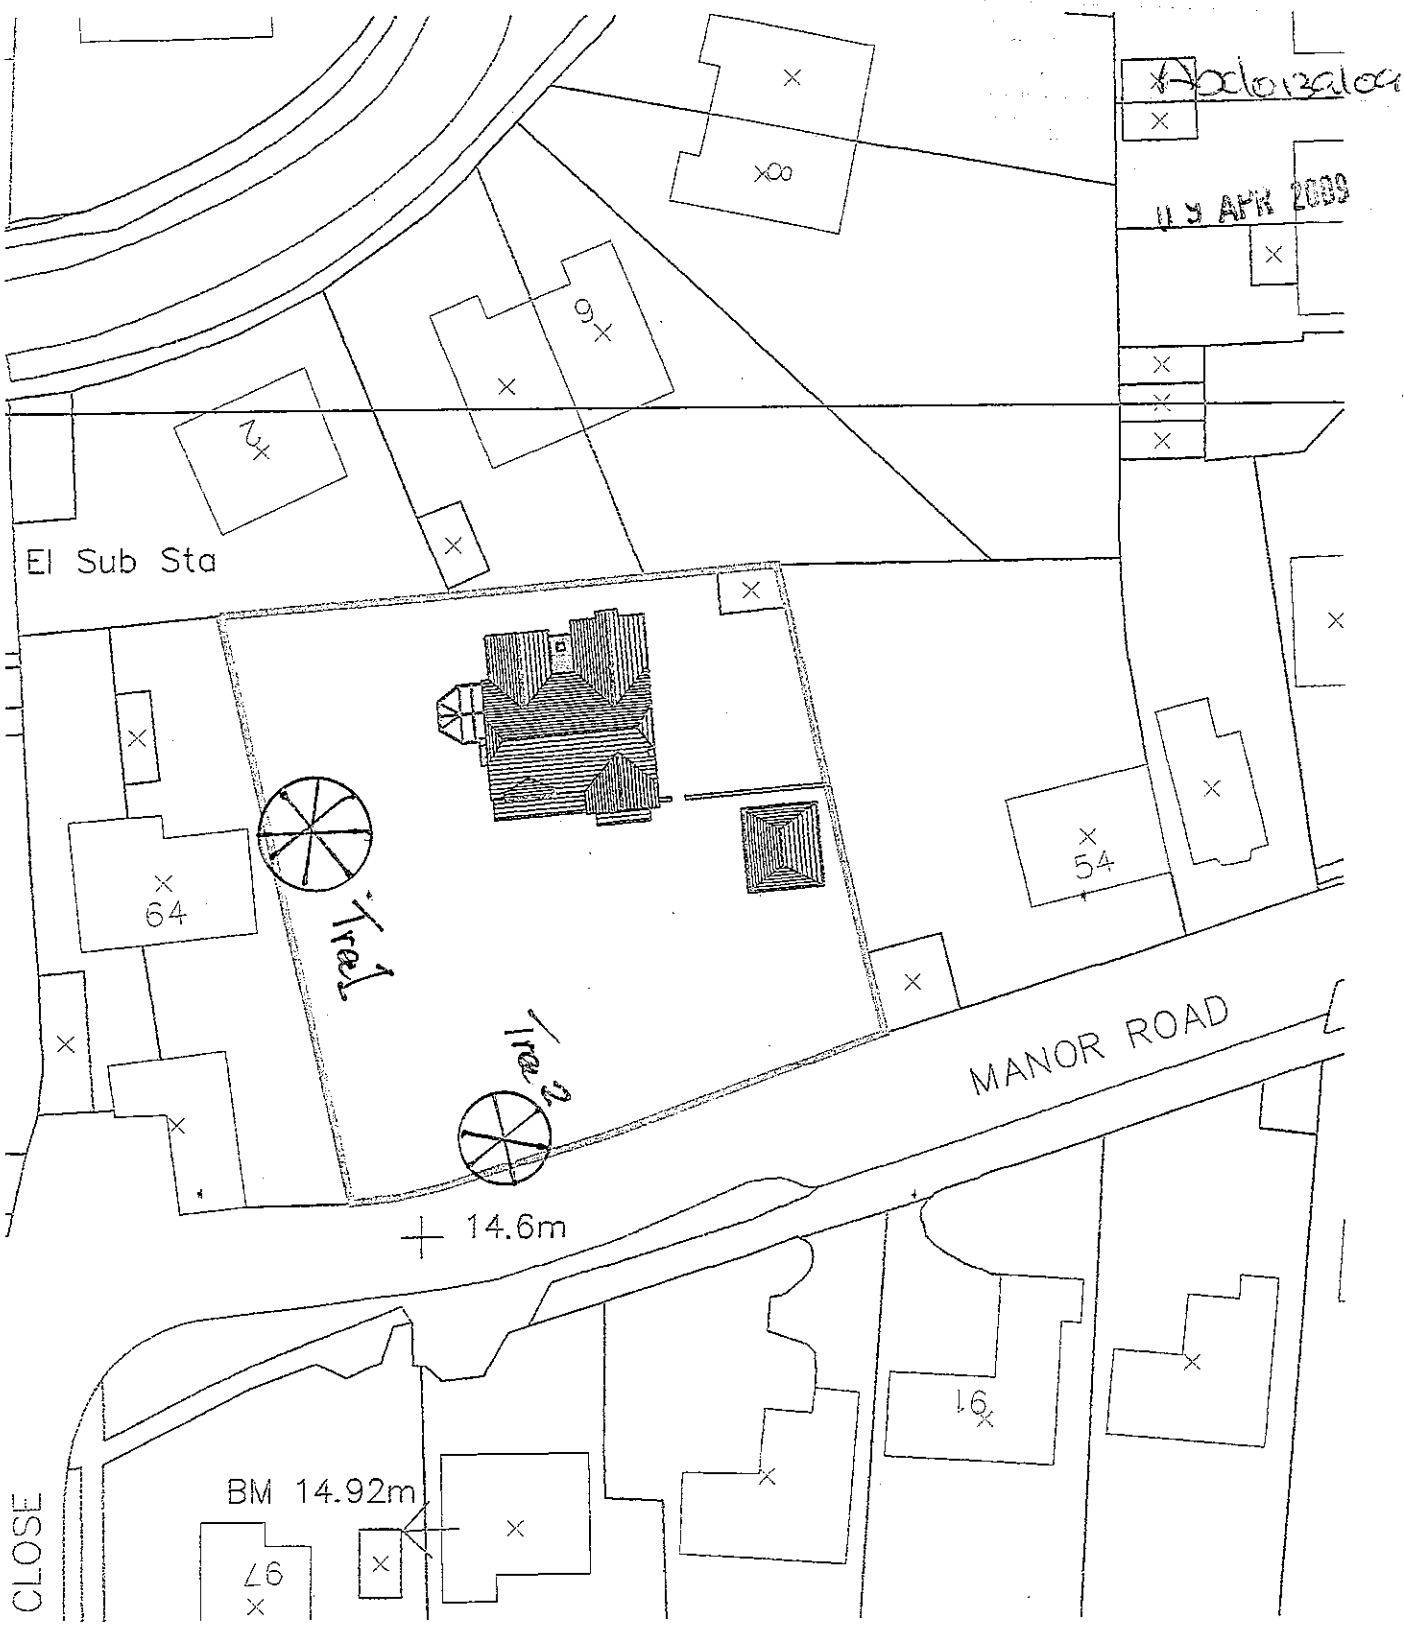

) BLOCK ROOF PLAN
)0

3) HOUSE LOCATION PLAN

60 MANOR ROAD
LANCING
BN15 0HG