
89.Location Plan

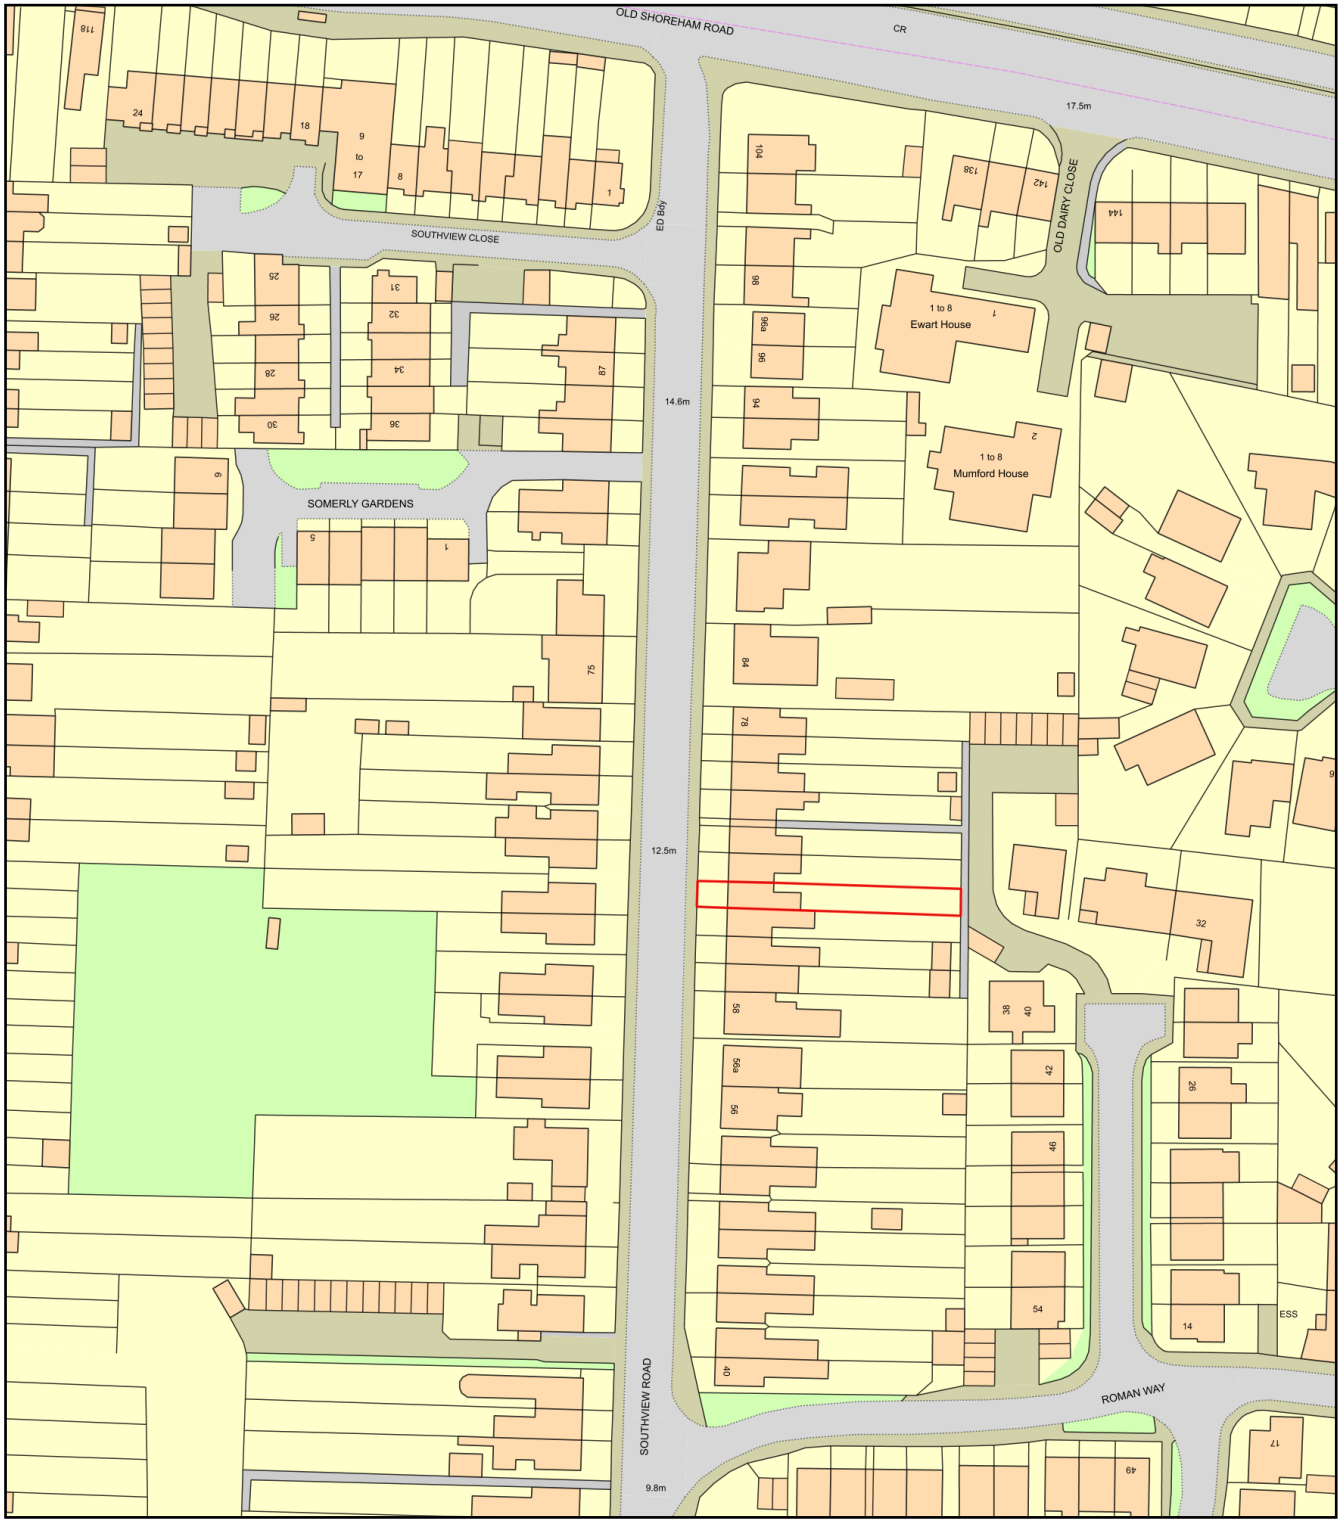

0 50
Metres

N

ReQuestaPlan

Plan Produced for:	Rev A Green & Ms S Butzlaff
Date Produced:	27 Sep 2024
Plan Reference Number:	TQRQM24271080718491
Scale:	1:1250 @ A4

© Crown copyright and database rights 2023 OS 100042766