
ONLY FIGURED DIMENSIONS TO BE USED FOR CONSTRUCTION PURPOSES. ALL DIMENSIONS ARE TO BE CHECKED ON SITE PRIOR TO INSTALLATION AND THE ARCHITECT IS TO BE NOTIFIED OF ANY DISCREPENCIES.

© This drawing is copyright and must not be reproduced without the written consent of the Architect.

REV	DATE	DESCRIPTION
A	09.05.23	Door ED01 altered
B	21.08.23	Description 04 altered



1:100 Front (south west) elevation as proposed

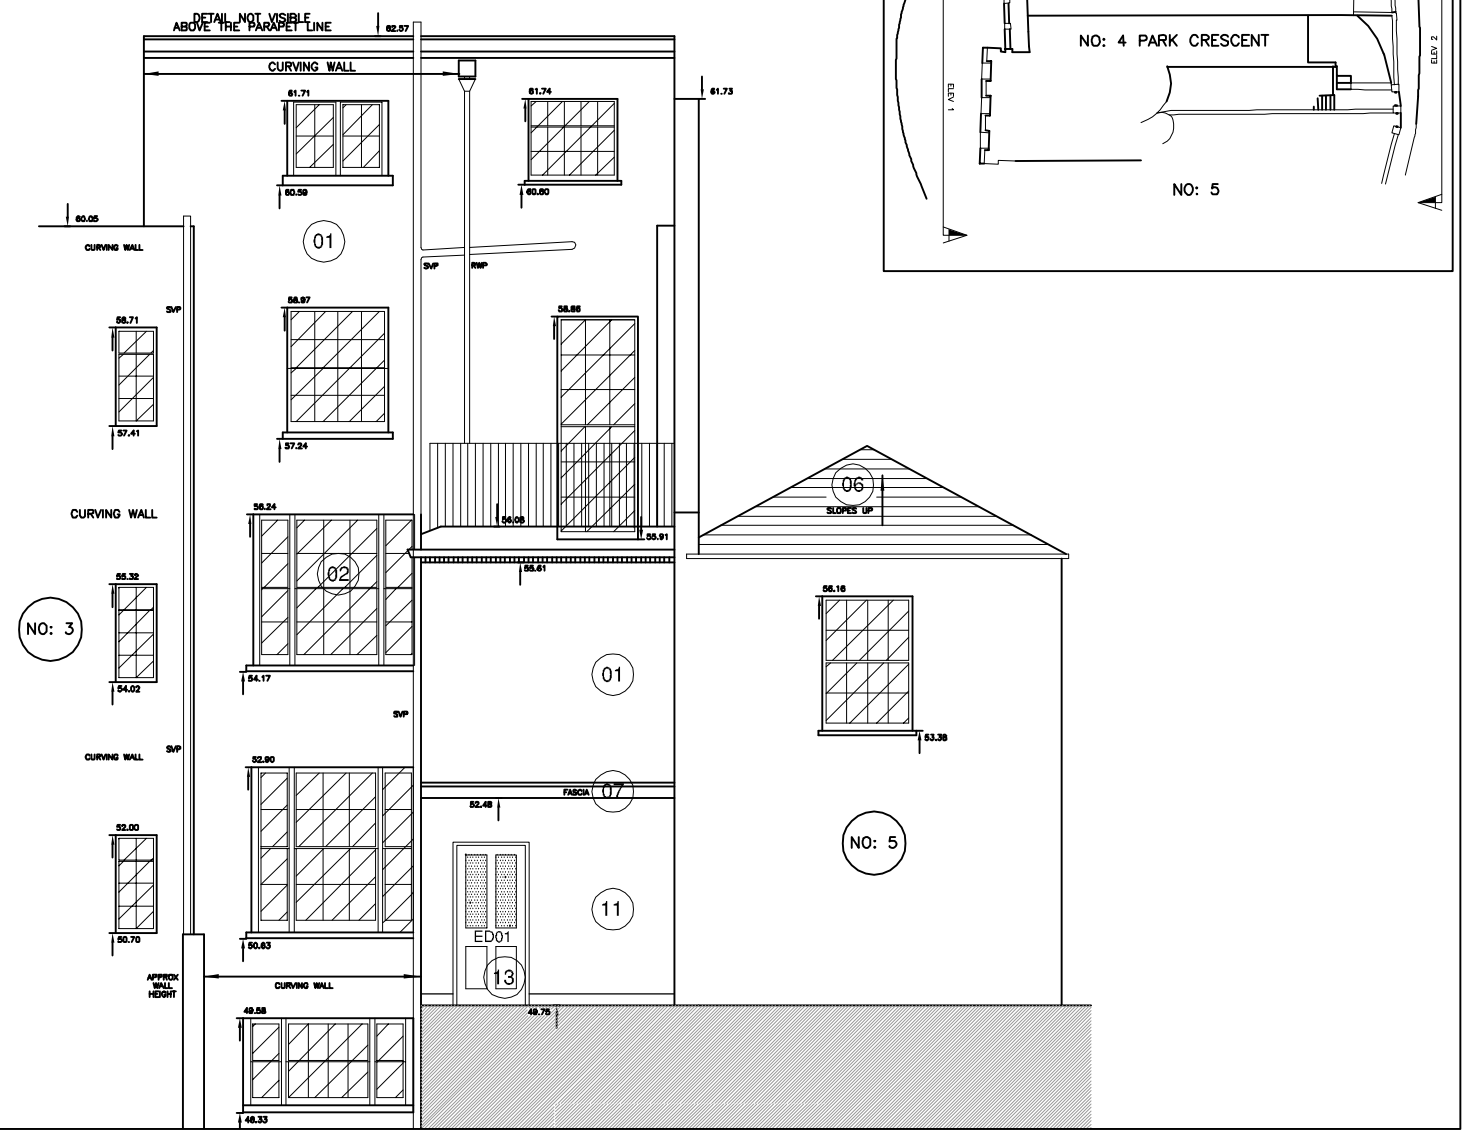

1:100 Rear (north east) elevation as proposed

ref	Description
01	Existing white painted render
02	Existing painted timber frame windows
03	Existing painted timber solid door
04	New painted wood sash windows - see drawing SK21
05	Existing painted timber glazed door
06	Existing slate roof tiles
07	Existing painted timber fascia
11	New white painted render to match existing
12	New painted timber window to match existing
13	Painted timber door with glazed panels

Scale Bar 1:100

0 1 2 3 4 5 10m

PLANNING

4 Park Crescent, Worthing

Elevations as proposed - Sheet 1

saville jones | architects

DWG: \DRAWINGS\PROFORM\SJA_A1_200.DWG

date:	scale:			
Sept 2022	1 : 100 @A3	22010	SK	15B