


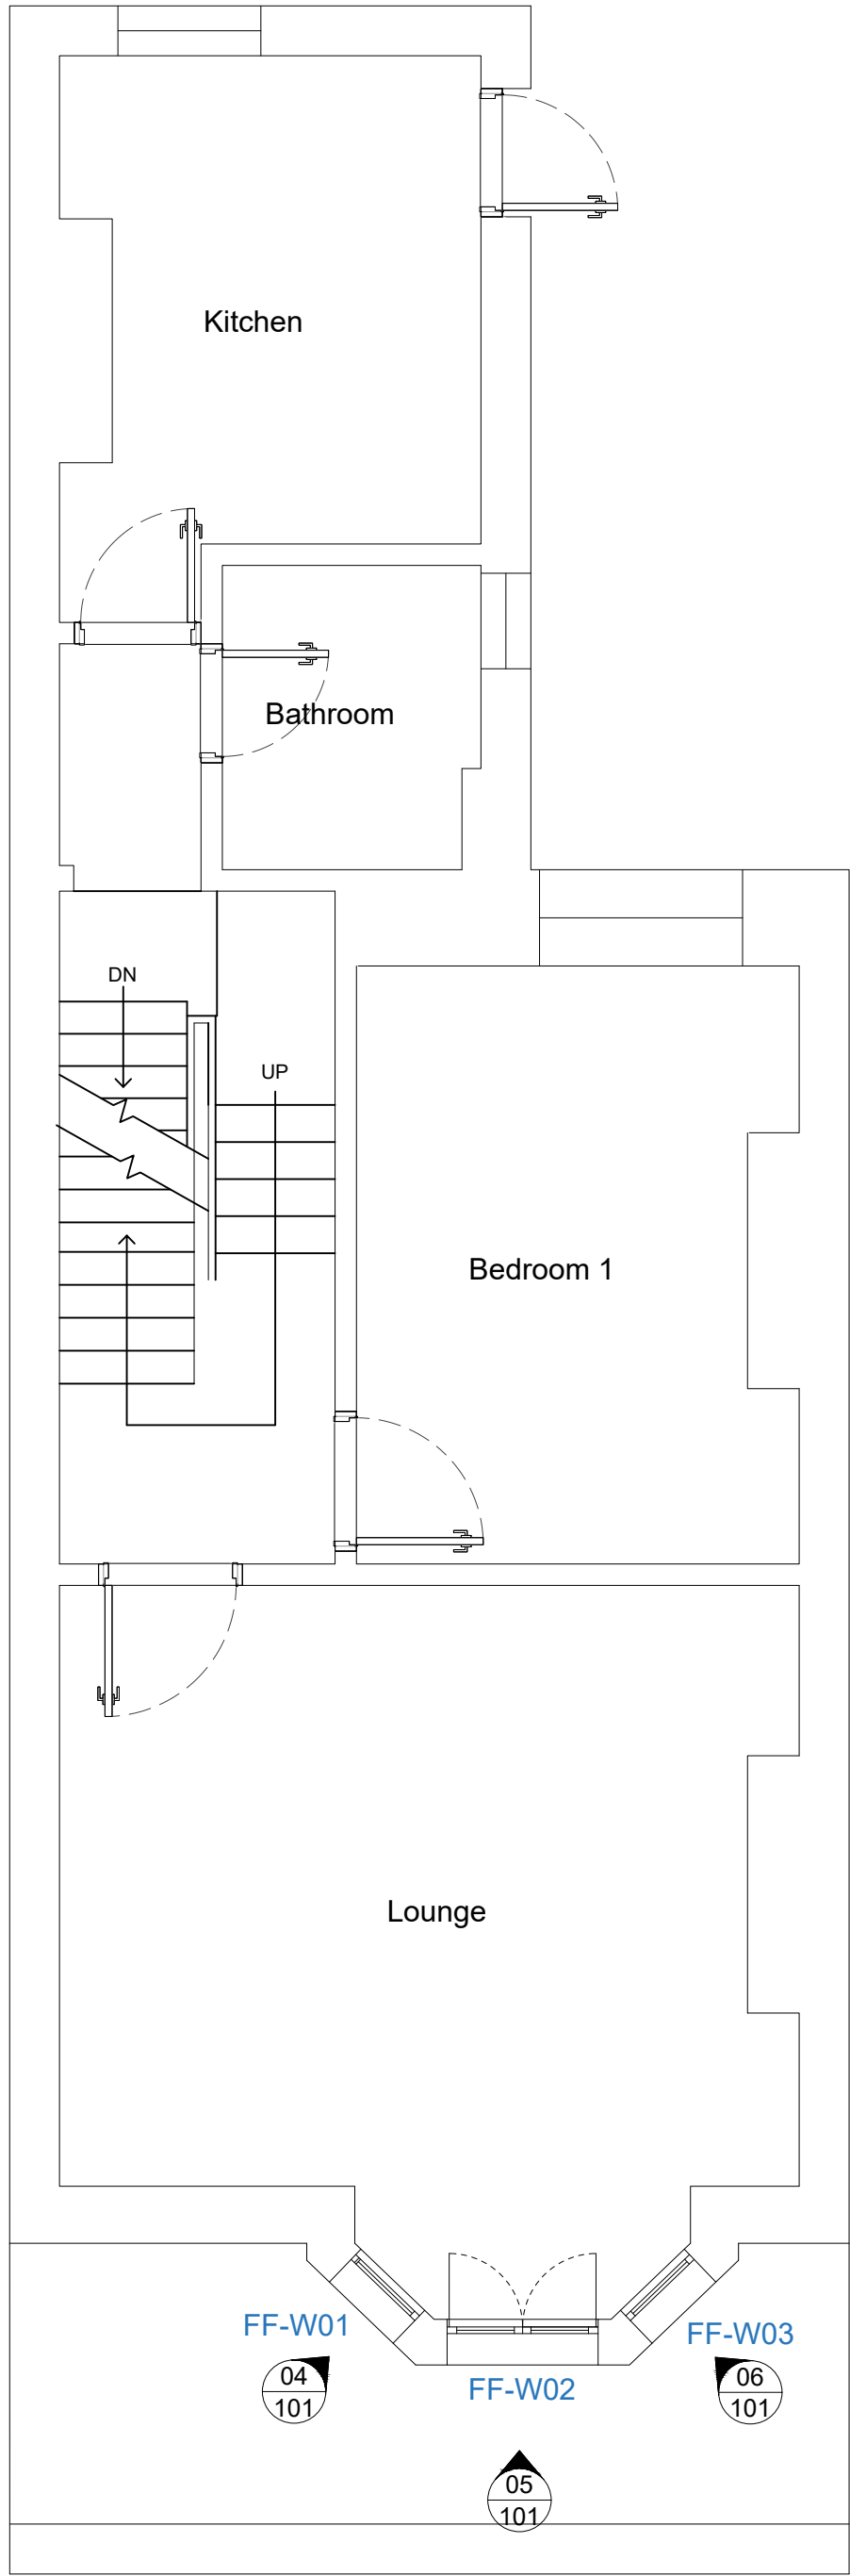


01 Proposed Plan View 1:50
First Floor / Mezzanine



02 Proposed Elevation 1:50
Front View



03 Proposed Visual
Street Scene

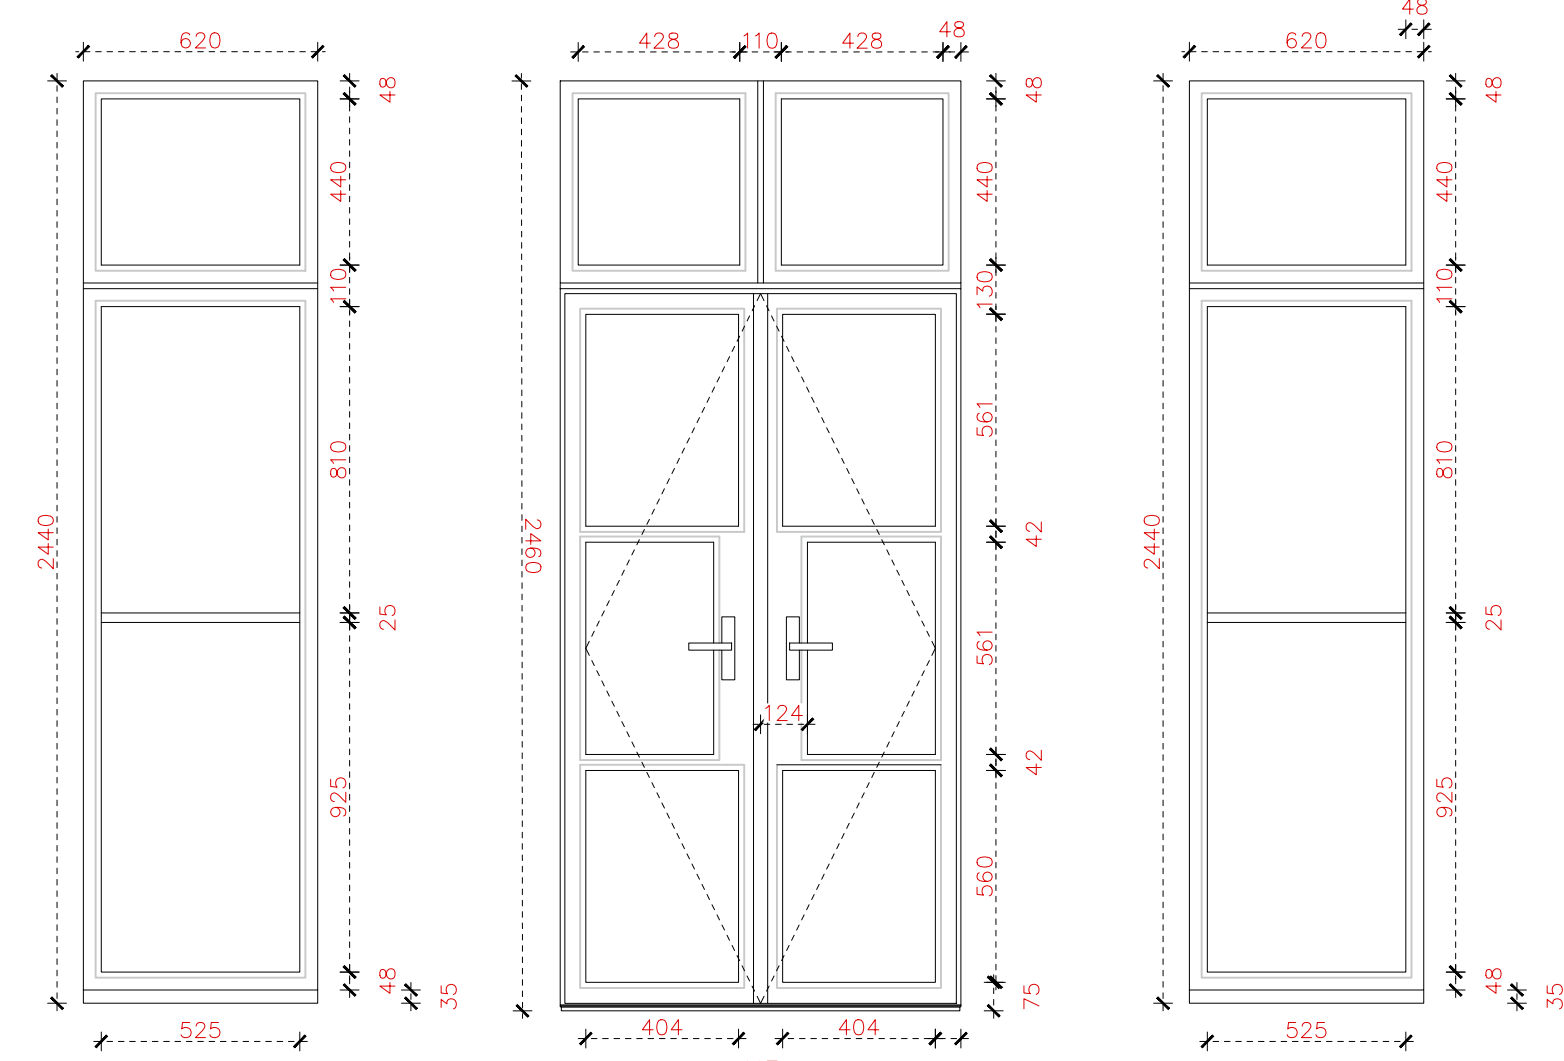


04 Proposed Elevation 1:20
FF-W01

05 Proposed Elevation 1:20
FF-W02

06 Proposed Elevation 1:20
FF-W03

For profile details please reference Schematics_REV01.pdf

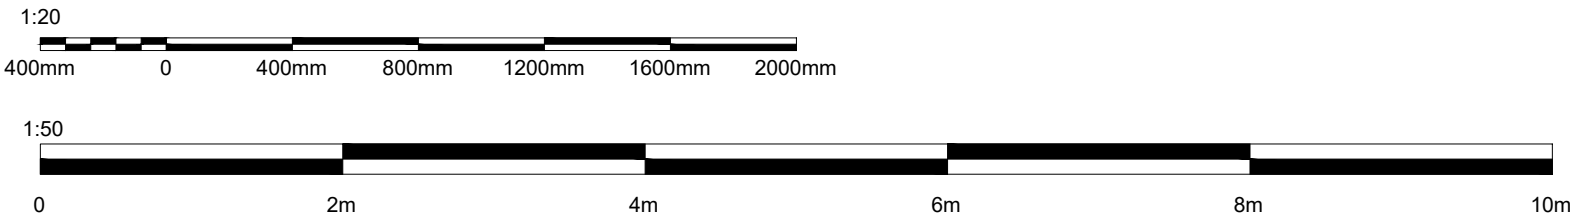

GENERAL NOTES
• Do not scale dimensions from this drawing, unless for Planning purposes.
• The Contractor is responsible for checking all dimensions on site prior to commencement of the works.
• This drawing is to be read in conjunction with the specification.
DRAWING ISSUES AND REVISIONS
REV_01
Highcrafft Designs | Little High Street |
Shoreham-by-Sea | West Sussex | BN43 6EQ
T 01303 367034 E info@highcrafftdesigns.co.uk

Highcrafft Designs.

PROJECT | 147
35A Chapel Rd
Worthing
BN11 1EG
DATE | 13/01/2026
TITLE | hd_147_Proposed
SCALE | As Shown
ORIGINAL SIZE | A1 (Landscape)
DRAWING No. | 101

This drawing is the copyright of Highcrafft Designs and is for planning purposes only. They must not be reproduced without written consent. The contractor is responsible for taking and checking all dimensions on site prior to commencement and reporting back to the architectural consultant any discrepancies. All materials specified on this drawing are to be used in strict accordance with manufacturers written instructions and current codes of practice.
All Details and Specification on this drawing and in relation to this specific project should be adhered to. If any deviations occur the contractor / client should inform Highcrafft Designs immediately as we cannot be held responsible for errors resulting from undeclared detail and specification changes.